MAP

SHOWING IRRIGATED LANDS
OF
JAS. S. BERRA

Humboldt County Nevada
Scale 1" = 300'
Surveyed in May 1916 by C.L. Tibbals
R.E. Tilden Civil Eng'r.

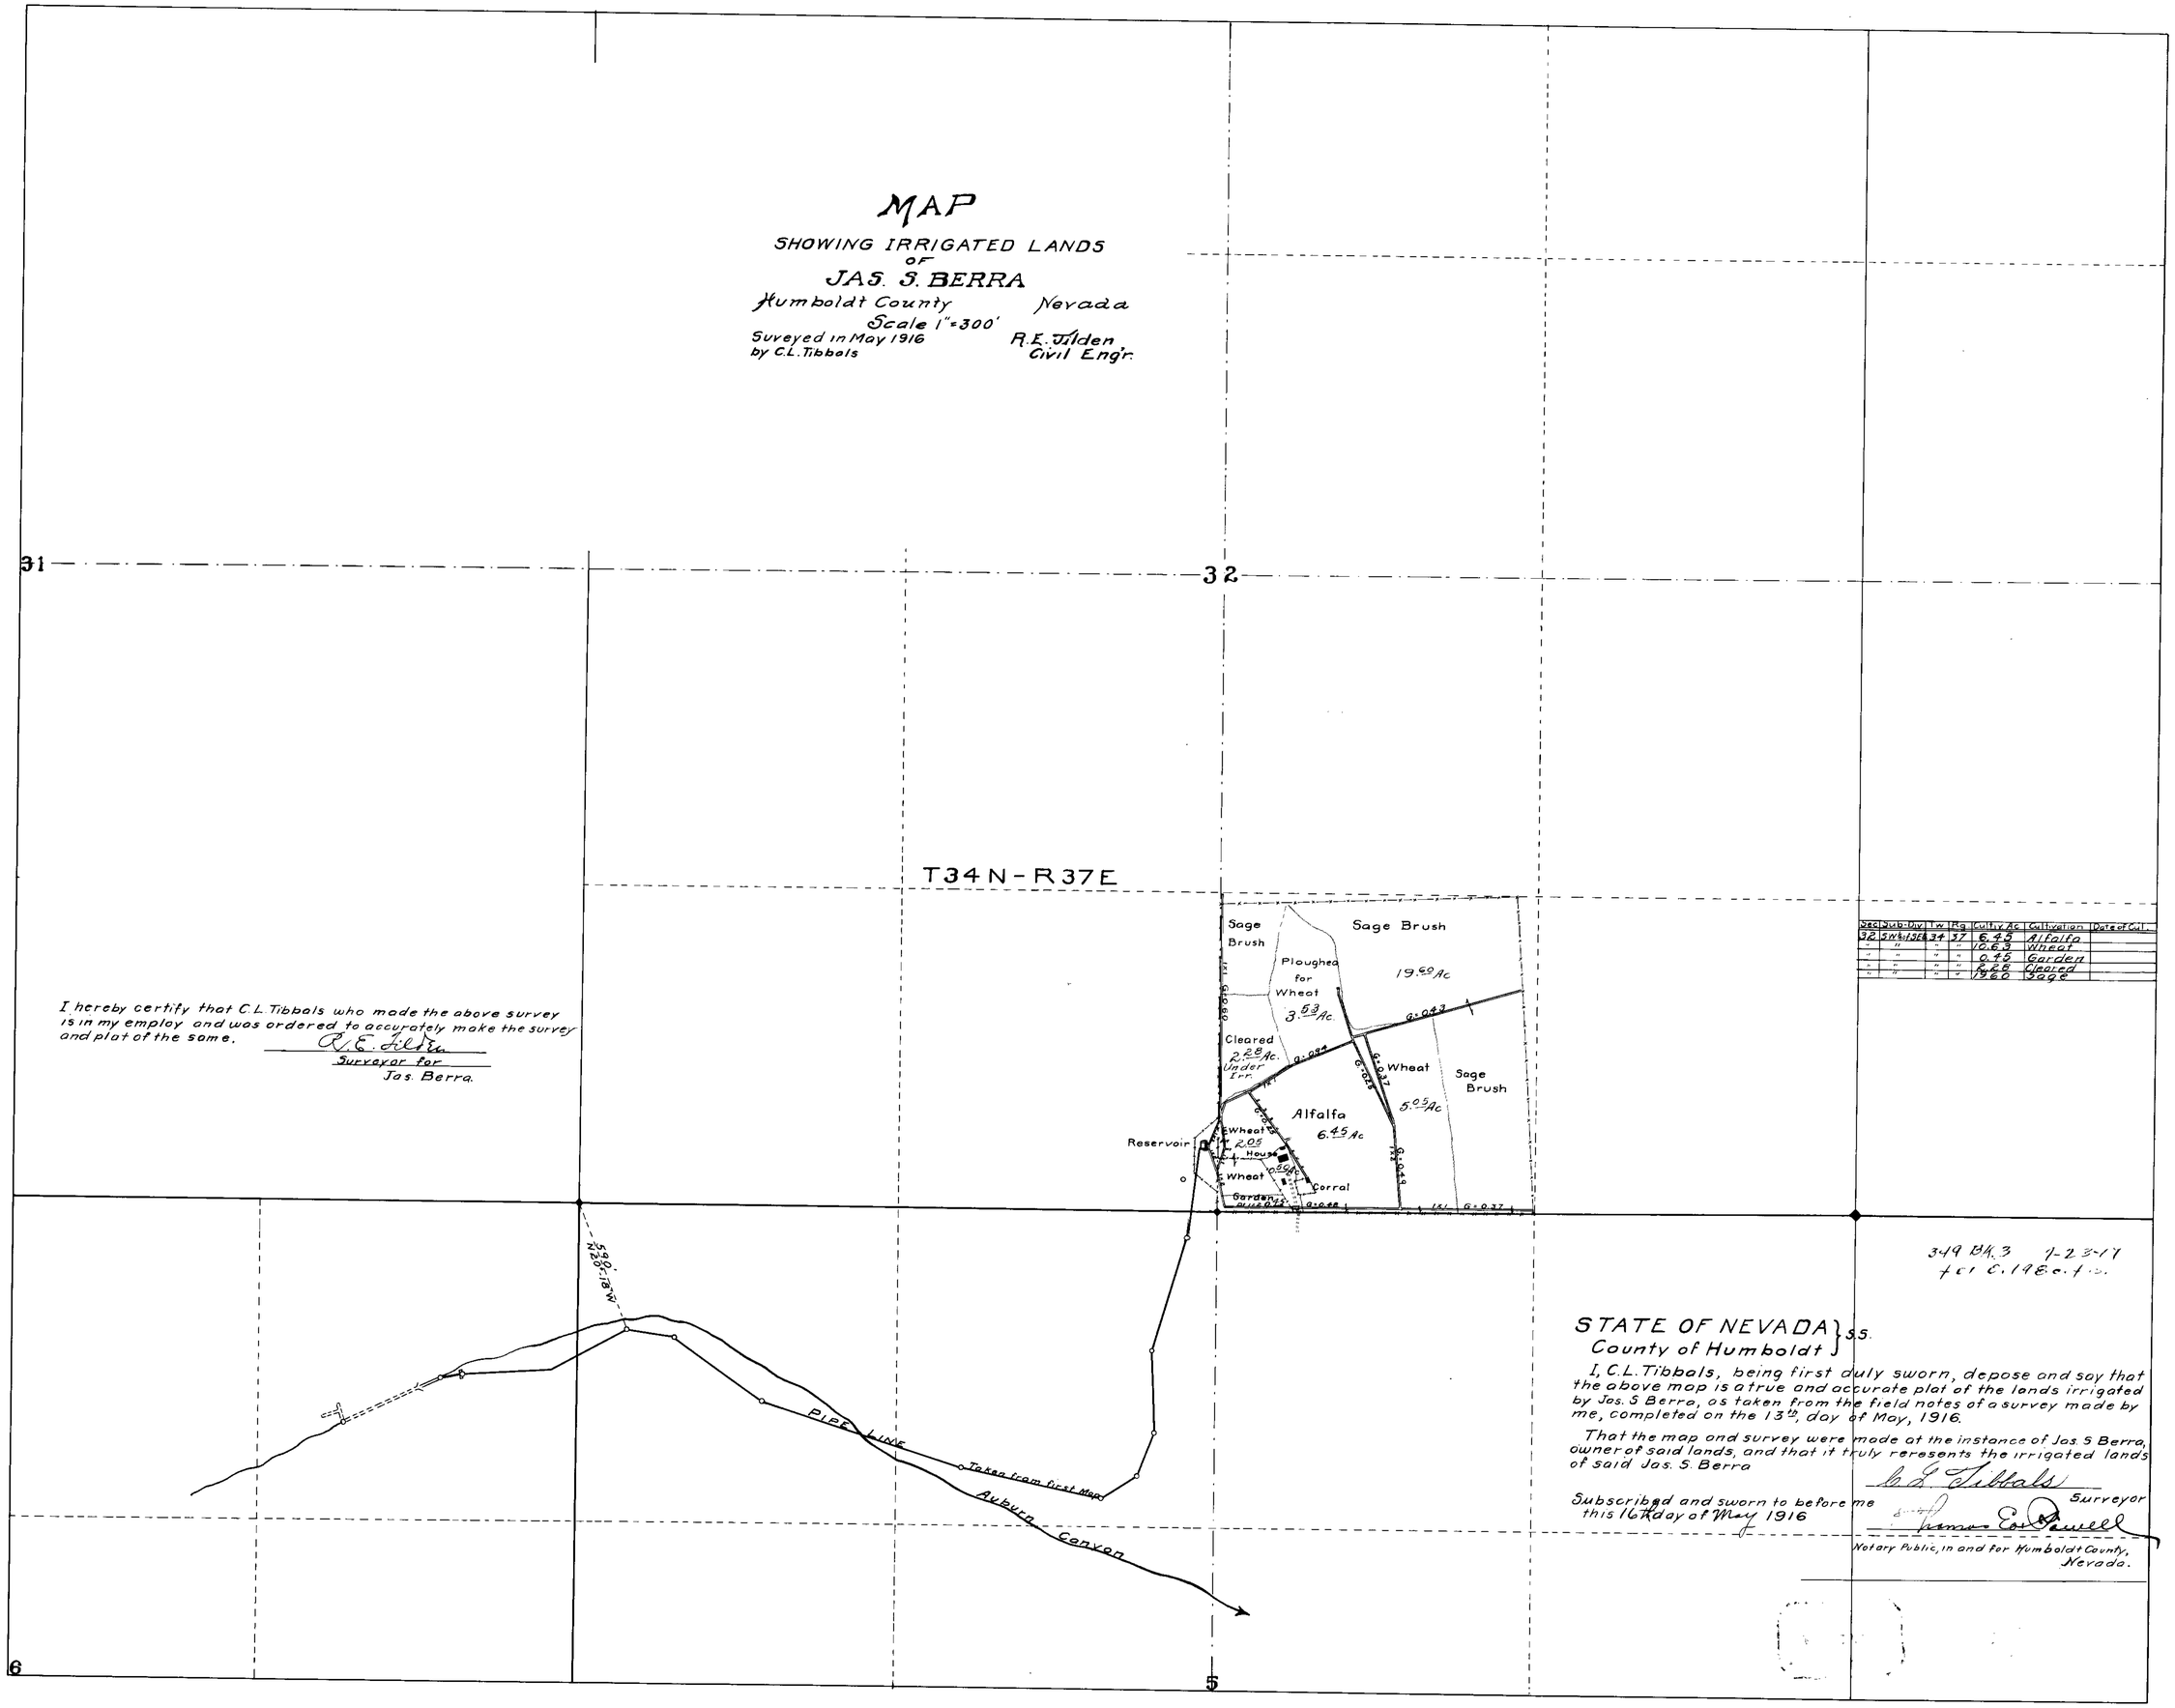

Sec	Sub-Div	Tw	Rg	Cultiv Ac	Cultivation	Date of Cult.
32	SW¼ of SE¼	34	37	6.45	Alfalfa	
"	"	"	"	10.63	Wheat	
"	"	"	"	0.45	Garden	
"	"	"	"	2.28	Cleared	
"	"	"	"	19.60	Sage	

I hereby certify that C.L. Tibbals who made the above survey is in my employ and was ordered to accurately make the survey and plat of the same.

R.E. Tilden
Surveyor for
Jas. Berra.

349 BK.3 7-23-17
for C.198 c.f.s.

STATE OF NEVADA } S.S.
County of Humboldt }

I, C.L. Tibbals, being first duly sworn, depose and say that the above map is a true and accurate plat of the lands irrigated by Jas. S Berra, as taken from the field notes of a survey made by me, completed on the 13th, day of May, 1916.

That the map and survey were made at the instance of Jas. S Berra, owner of said lands, and that it truly reresents the irrigated lands of said Jas. S. Berra

C.L. Tibbals
Surveyor

Subscribed and sworn to before me this 16th day of May 1916

James E. Powell
Notary Public, in and for Humboldt County, Nevada.

2414