Section	Subdivision	T. N.	R.E.	Cultivated Acreage	Description of Culture	
10	N½ of SW¼	16	53	66.5	Irrigated Sage	
10	N½ of SE¼	"	"	3.0	" "	
				19.0	Plowed-Grain	
				4.6	Garden-Plowed	
				39.0	Alfalfa	
11	N½ of SW¼	"	"	29.5	"	
				6.0	Irrigated Sage	
				0.4	Garden	
				168.0		

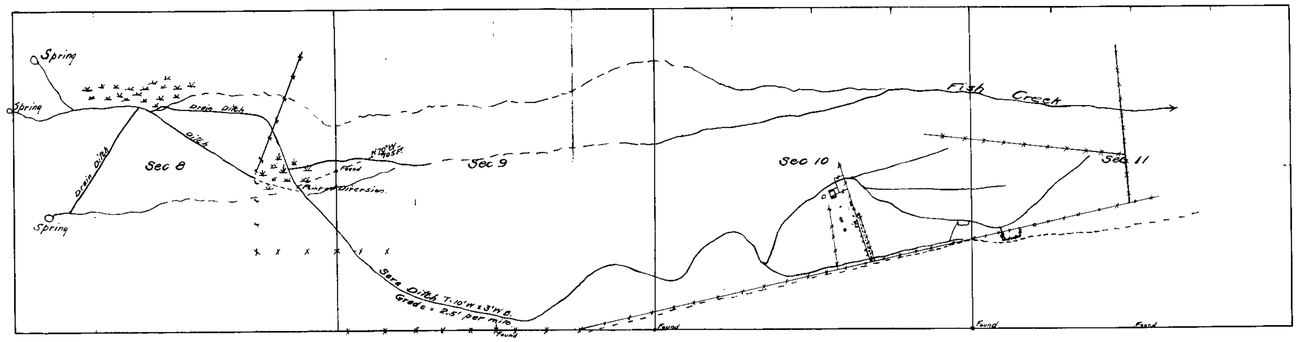

Scale 1 Inch = ¼ mile.

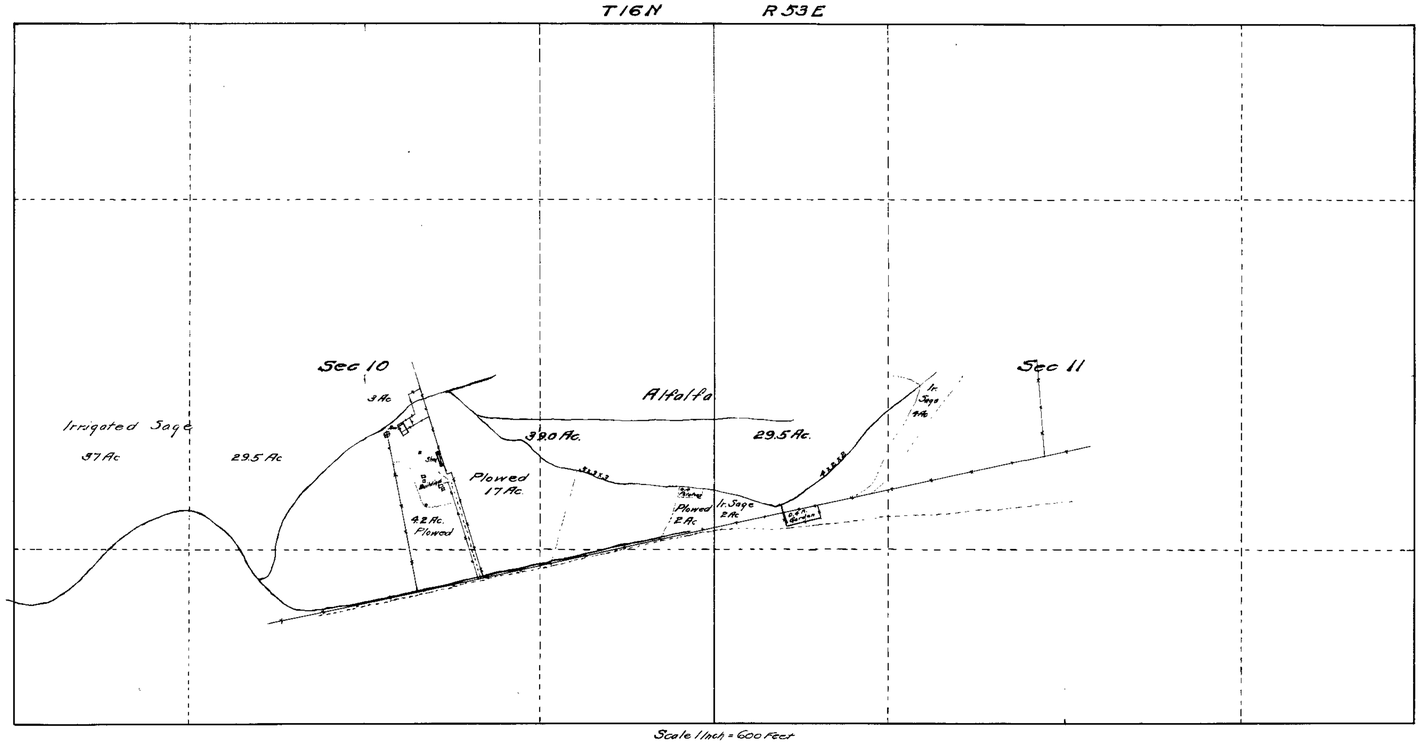

Scale 1 Inch = 600 Feet

C.F. DeArmond
Isadore Sara
Feb. 5 24th
Isadore Sara
Isadore Sara, irrigated under permit No 2465
Chas. F. DeArmond.
17th Feb 7
E. P. Carville.
Notary Public
Ceratty, Nevada

CULTURAL MAP
OF LANDS OF
ISADORE SARA
OF
EUREKA NEVADA
IRRIGATED FROM
FISH CREEK SPRINGS
UNDER
PERMIT No. 2465

FILED

396 BK. 3 12-16-18.
for .985 c. f. s.

2465