Section	Subdivision	Town Ship	Range	Cultivated Acerage	Description of Culture	Date of First Culture
29	E½ of NE¼	40N	52 E	50¼ 24	Pasture Tame hay	
"	N½ of SE¼	"	"	7 36	Pasture Tame Hay	
				60¼		

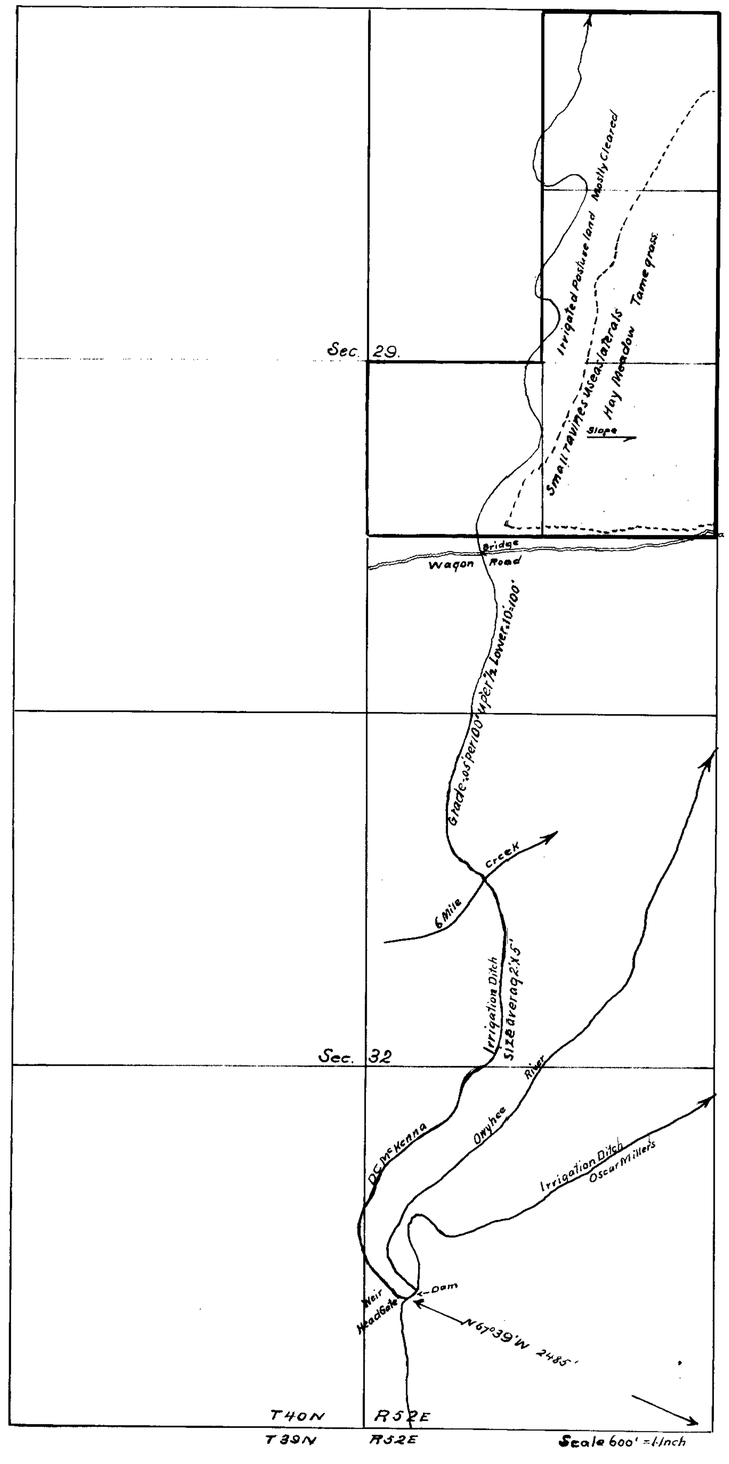

Plat of
D.C. McKenna's Ranch.
Tuscarora Nev.

State of Nevada }
County of Elko } ss

C H Morgan being first duly sworn, deposes and says that the above map is a true and accurate plat of the land sirrigated by D.C. McKenna as taken from the field notes of a survey made by me, completed on the 2nd day of November 1919. That the map and survey were made at the instance of D.C. McKenna, owner of said lands and that it truly represents the irrigated lands of said D.C. McKenna

C H Morgan
Surveyor.

Subscribed and sworn to before me this 4th day of November 1919.

J. F. Wheeler

Notary Public, in and for Elko County Nevada.
Commission expires May 18th 1922.

FILED

2490