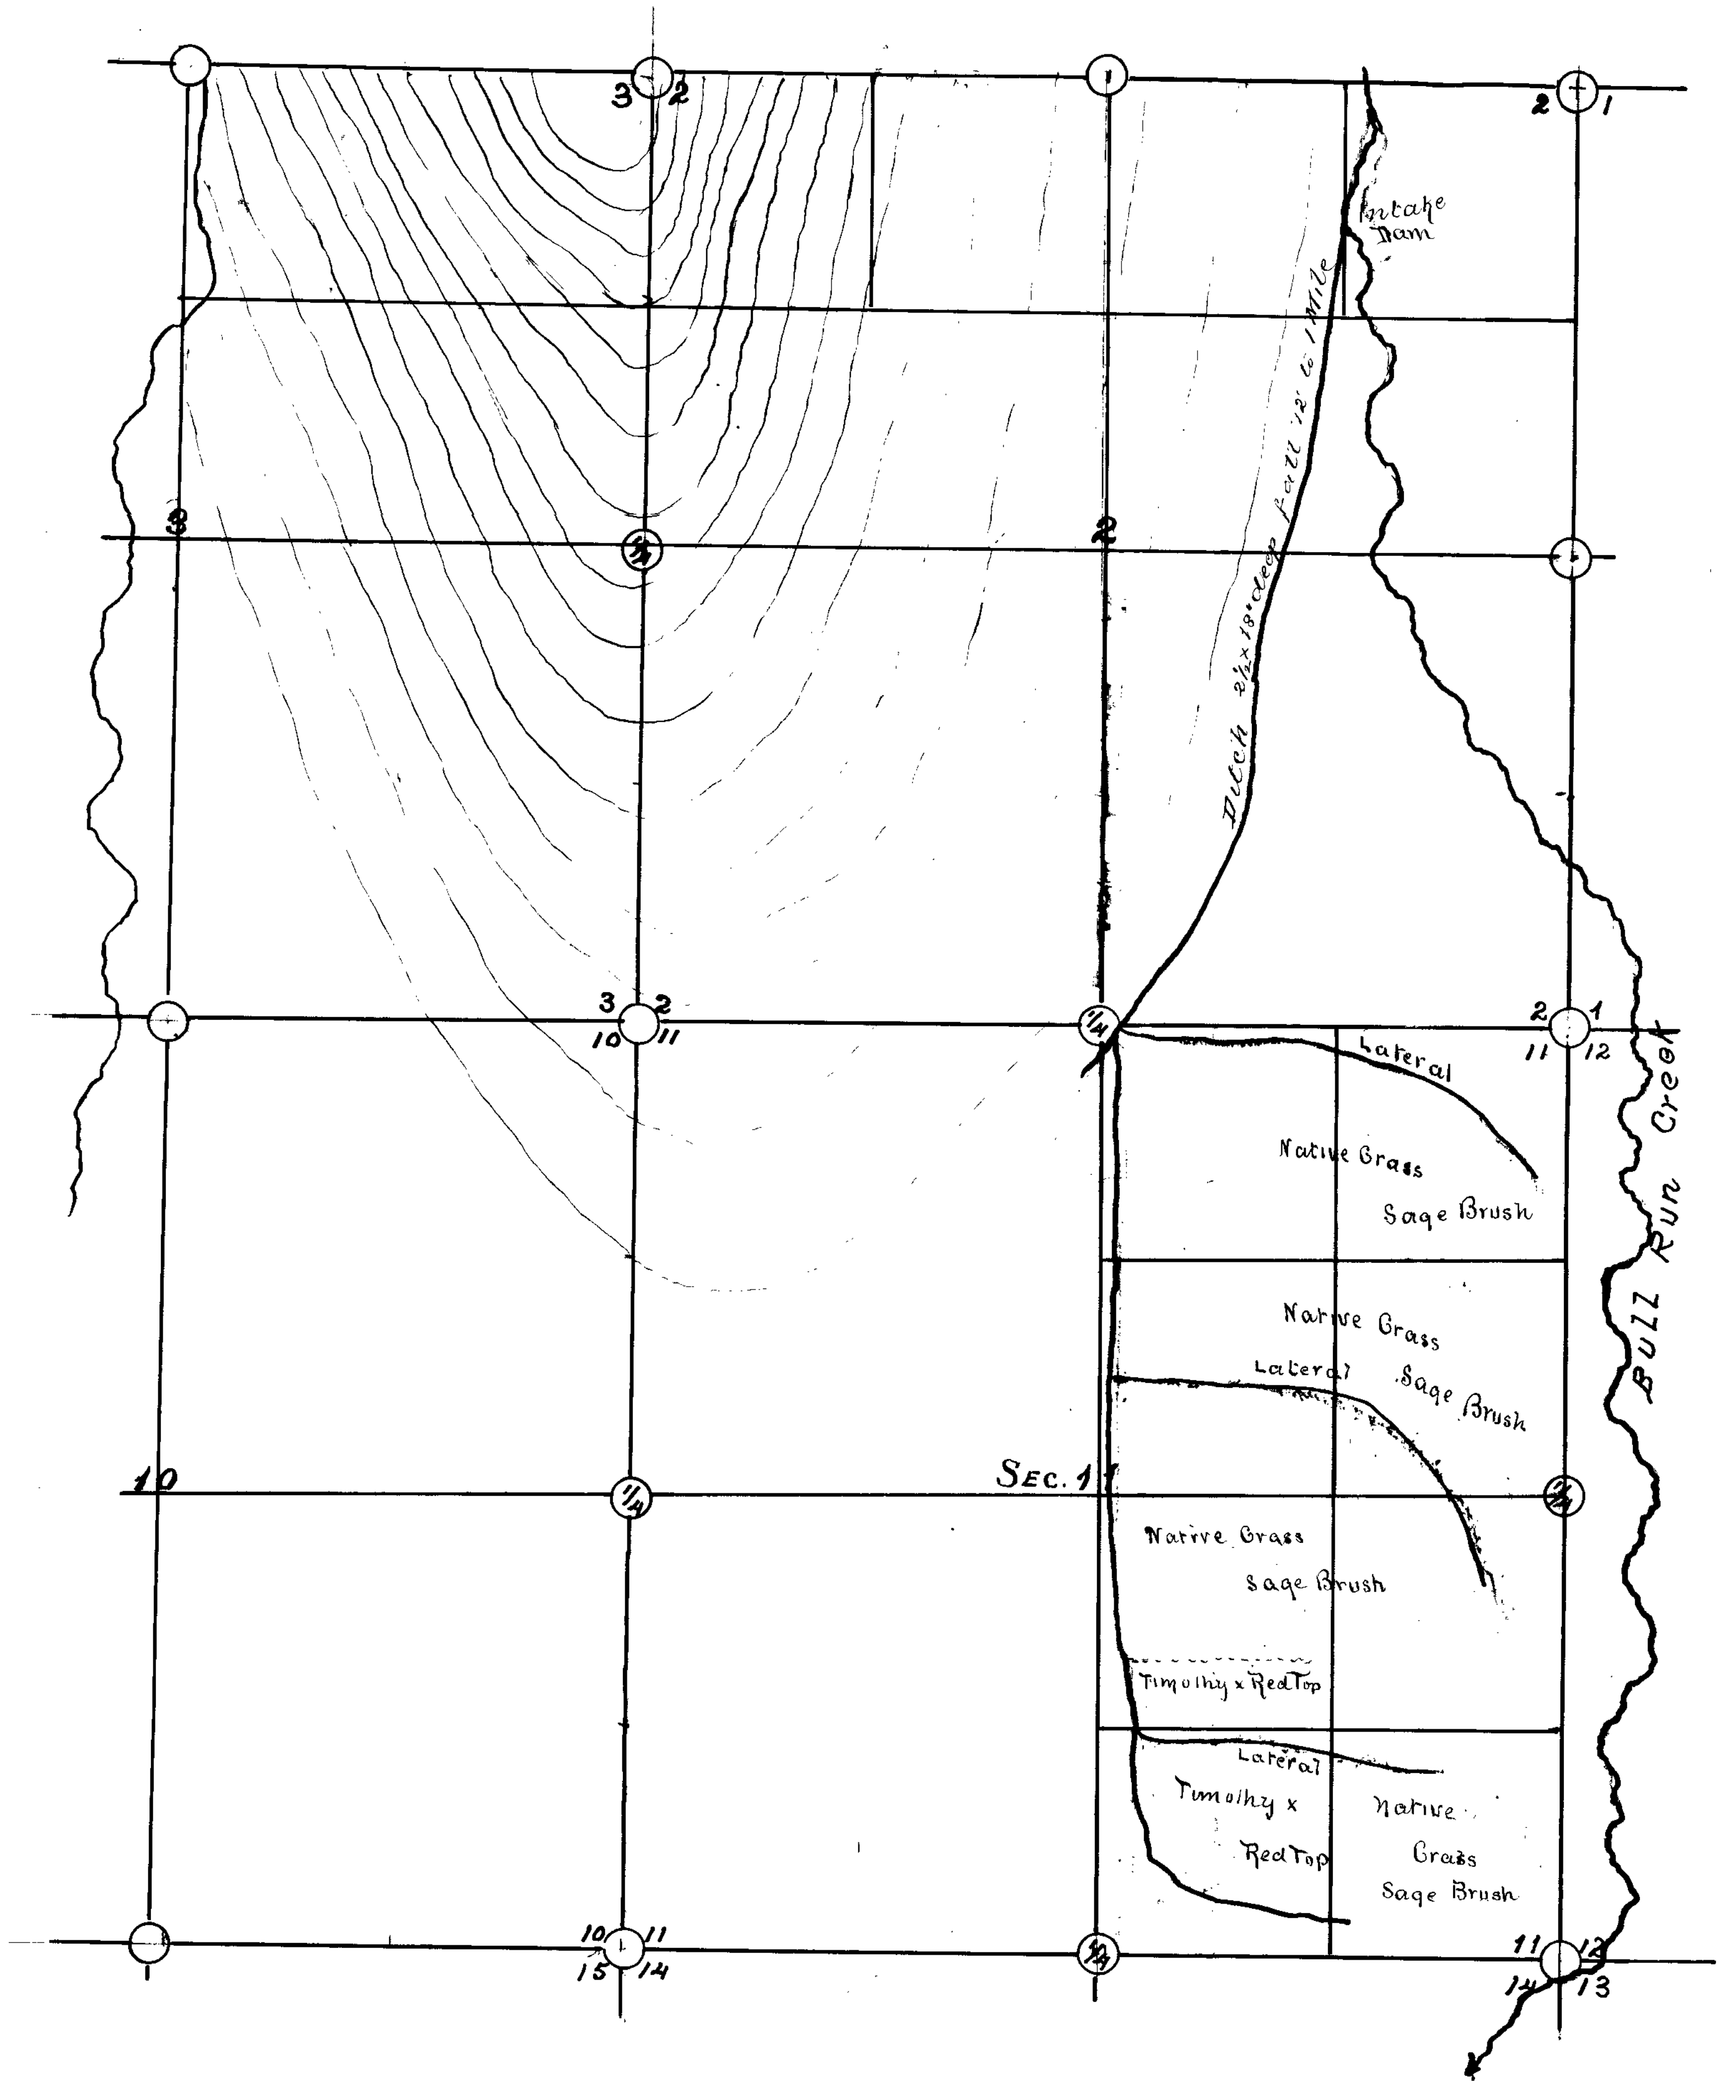

Sec	Subdivis	Town	Range	Cultivated Acreage	Description of Cultivation	Date of first Cul
11		43	52			
"	NW of NE	"	"	Not in Cul	Pasture	
"	NE of NE	"	"	" "	"	
"	SW of NE	"	"	" "	"	
"	SE of NE	"	"	" "	"	
	NW of SE			19 Acres in Cul	Timothy x C	1915
	NE of SE			Not		
	SW of SE			40 in Timothy x Red Top		1915
	SE of SE					

State of Nevada } ss
County of Elko }

I Lawrence Horn being first duly sworn depose and Say the Anexed map is a true and accurate plat of the land Irrigated by Anna Horn as taken from the field notes of a Survey caused to be made under my supervision and direction.
That the Map and Survey was made at my instance as Agent of Anna Horn

Lawrence Horn
Agent

Subscribed and sworn to before me this 6th day of November 1917

[illegible]
Notary Public in and for the County of Elko Nevada.

CULTURE MAP
OF THE
LAND BELONGING TO ANNA HORN

TAKING WATER OUT OF BULL RUN CREEK UNDER PERMIT No 2508
IN N.W.¼ OF N.E.¼ SEC. 2 TOWN. 43 N.R. 52 EAST M.D.B.M.
ELKO COUNTY
NEVADA

2508-CERTIFICATE No. 7879 ISSUED 8-14-72

FILED
DEC 5 1917
[illegible]

2508 2508