State of Nevada.
County of Pershing } ss

John A. Runner, being first duly sworn, deposes and says that this map is a true and accurate plat of the location of ditch line and of the irrigated land of Stefan Herzog, as taken from the field notes of a survey made by me, completed on the 23rd day of April, 1915. That the survey and map were made at the instance of Stefan Herzog, claimant of said ditch and irrigated land, and that it truly represented the improvements thereon.

John A. Runner Surveyor.

Subscribed and sworn to before me, this 10th day of November. 1919.

V. A. Jungg

Notary Public in and for Pershing County, Nevada.

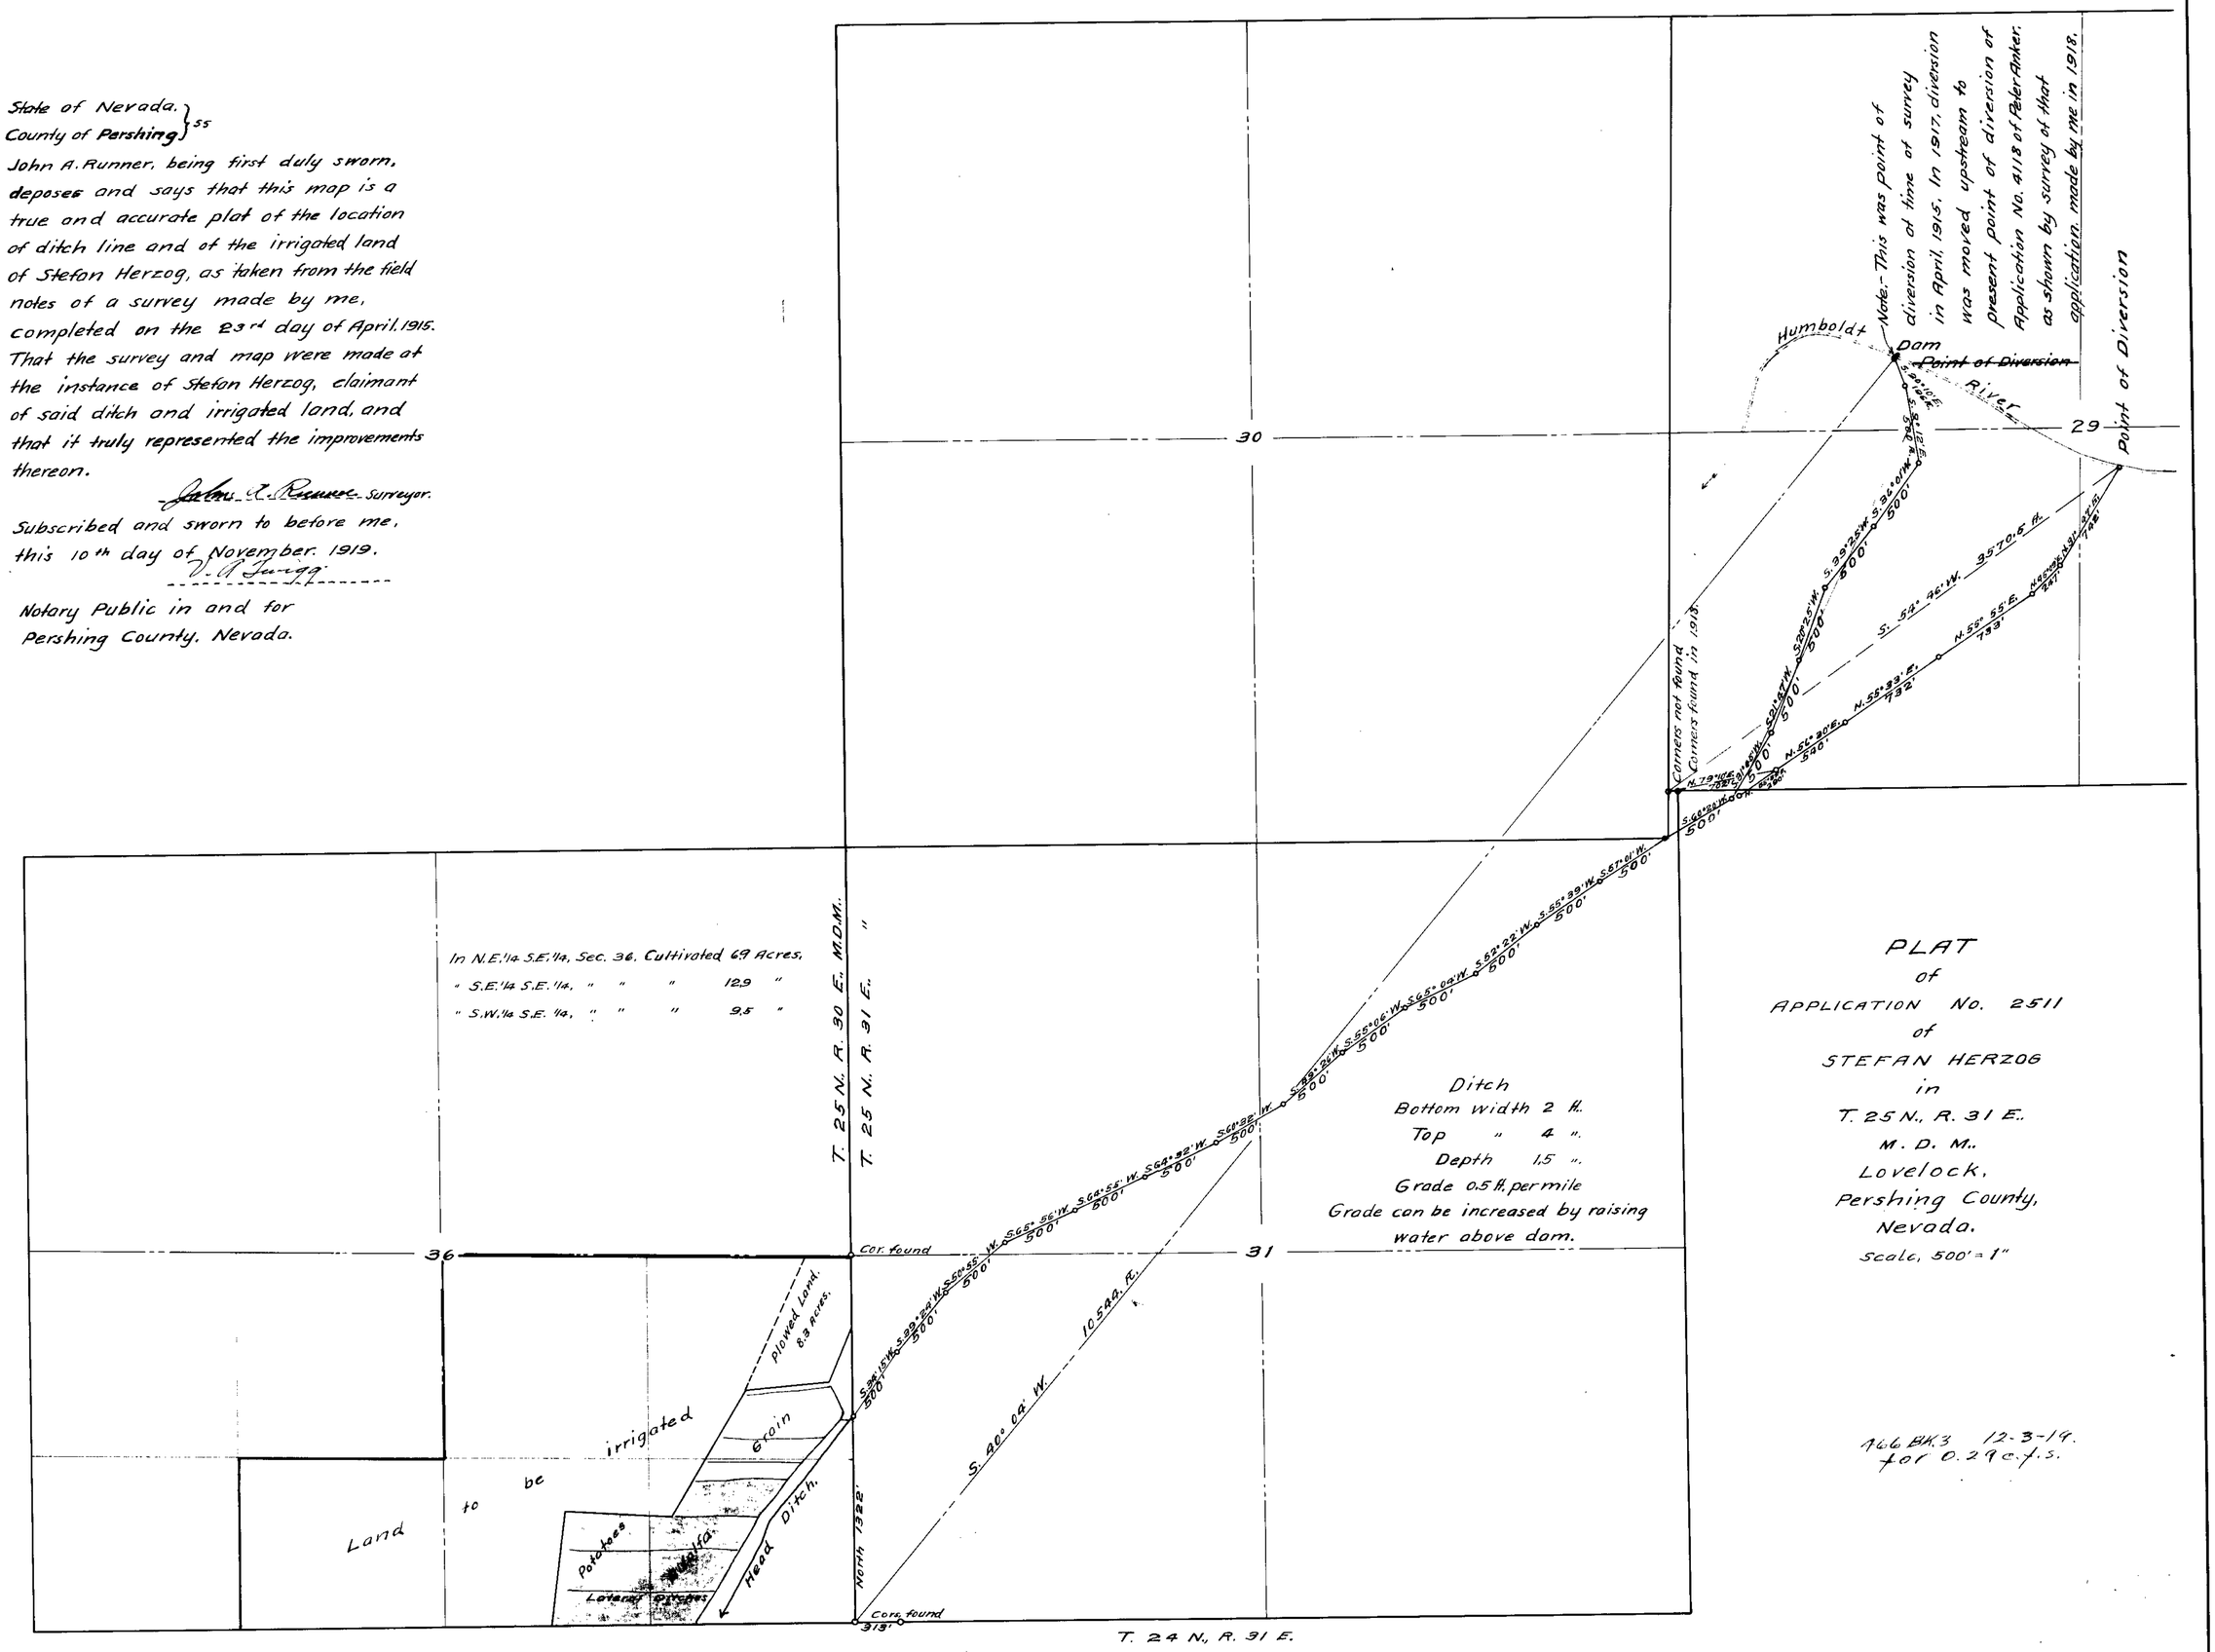

PLAT
of
APPLICATION No. 2511
of
STEFAN HERZOG
in
T. 25 N., R. 31 E.
M. D. M.
Lovelock,
Pershing County,
Nevada.
Scale, 500' = 1"

466 Bk. 3 12-3-19.
for 0.29 c.f.s.

2511