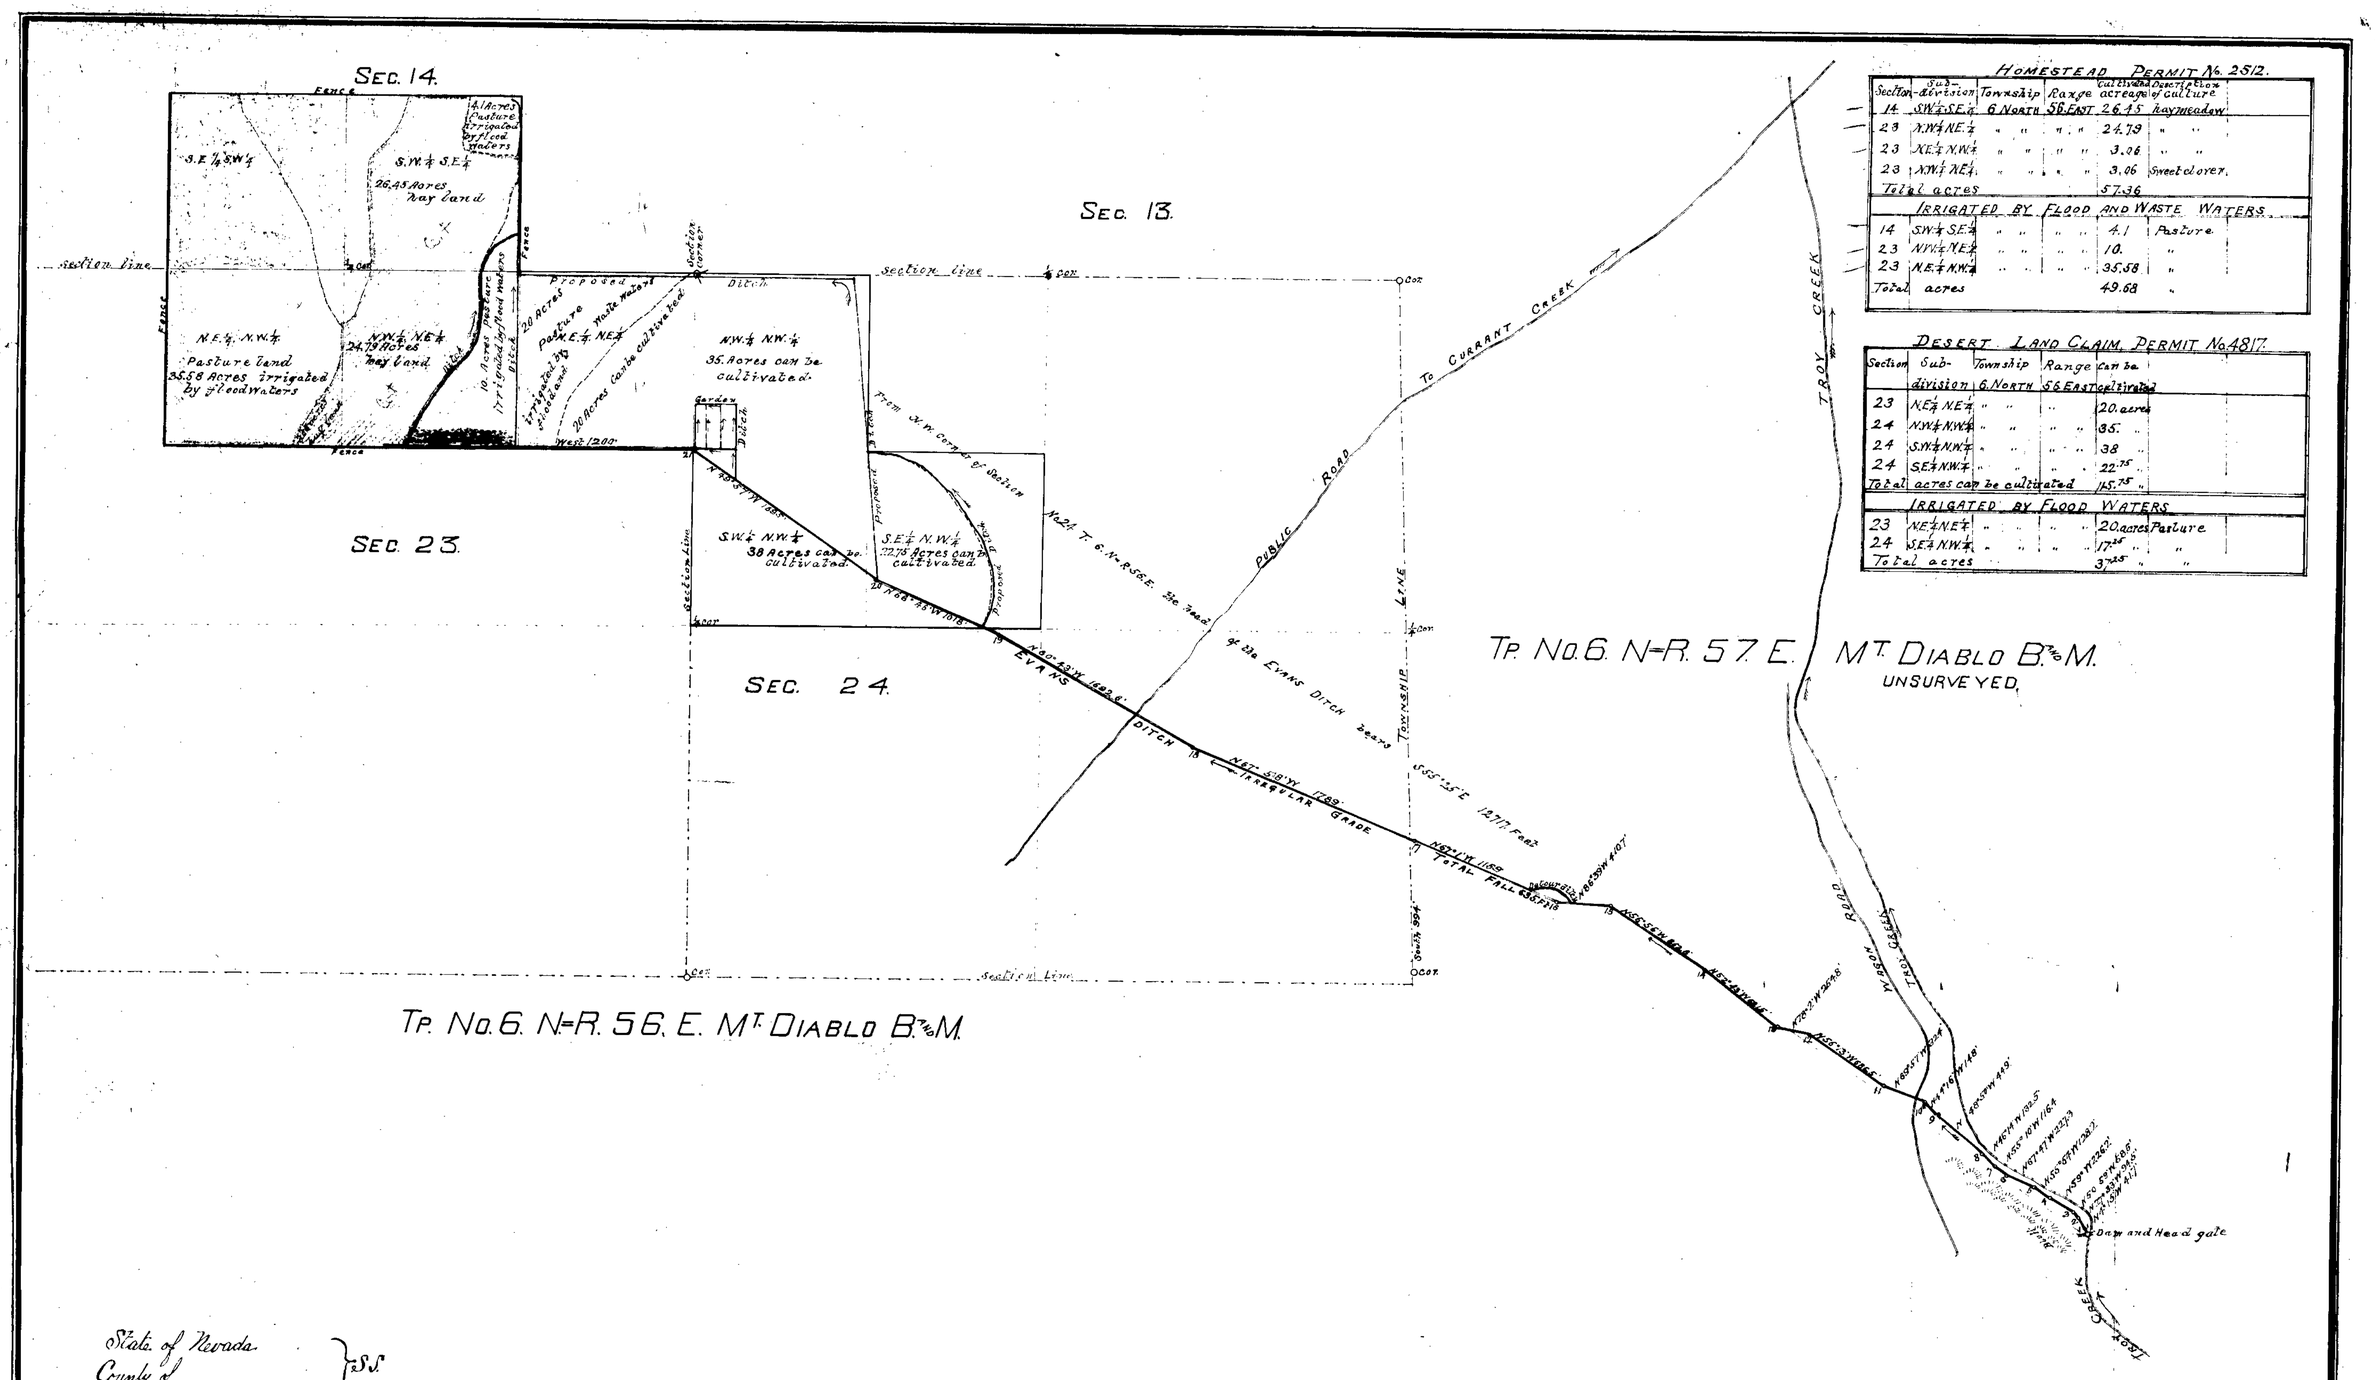

HOMESTEAD PERMIT No. 2512.

Section	Sub-division	Township	Range	Cultivated acreage	Description of culture
14	S.W. ¼ S.E. ¼	6 North	56 East	26.45	hay meadow
23	N.W. ¼ N.E. ¼	" "	" "	24.79	" "
23	N.E. ¼ N.W. ¼	" "	" "	3.06	" "
23	N.W. ¼ N.E. ¼	" "	" "	3.06	Sweet clover.
Total acres				57.36	
IRRIGATED BY FLOOD AND WASTE WATERS.					
14	S.W. ¼ S.E. ¼	" "	" "	4.1	Pasture.
23	N.W. ¼ N.E. ¼	" "	" "	10.	"
23	N.E. ¼ N.W. ¼	" "	" "	35.58	"
Total	acres			49.68	"

DESERT LAND CLAIM. PERMIT No. 4817.

Section	Sub-division	Township	Range	can be cultivated
23	N.E. ¼ N.E. ¼	" "	"	20. acres
24	N.W. ¼ N.W. ¼	" "	" "	35. "
24	S.W. ¼ N.W. ¼	" "	" "	38 "
24	S.E. ¼ N.W. ¼	" "	" "	22.75 "
Total	acres can be cultivated			115.75 "
IRRIGATED BY FLOOD WATERS				
23	N.E. ¼ N.E. ¼	" "	" "	20. acres Pasture
24	S.E. ¼ N.W. ¼	" "	" "	17.25 " "
Total acres				37.25 " "

State of Nevada }
County of } S.S.

I. John W. Evans being first duly sworn, depose and say that the above map is a true and accruate plat of the Evans irrigating ditch and lands to be irrigated therefrom, as taken from field notes of a survey made by myself in January 1919. the map represents the works described in Applications Nos. 2512 and 4817. together with the location of streams and ditches in immediate vicinity.

John W. Evans owner.

Subscribed and sworn to before me this 2nd day of April 1919.

G. S. Hoag

Notary Public in and for White Pine County Nevada.

#2512 ... No. 2841 ... January 16, 1945

Certificate No. 3011 Issued Nov. 25, 1946

PERMIT No. 2512 AND PERMIT No. 4817.

MAP OF JOHN W. EVANS' LANDS,
AND
IRRIGATING DITCH,
ON
TROY CREEK, NYE COUNTY, NEVADA.
SCALE 600 FT. TO ONE INCH.

11232 Place in +2512-4817