SECTION	SUB-DIVISION	TOWNSHIP	RANGE	CULTIVATED ACREAGE	DESCRIPTION OF CULTURE	DATE OF FIRST CULTURE
21	N.E.¼ N.W.¼	40 N.	52 E	17.3 ✓	Pasture	
"	"	"	"	8.3 ✓	Meadow	
"	S.E.¼ N.W.¼	"	"	23.5 ✓	"	
"	"	"	"	10.7 ✓	Past.	
"	N.E.¼ S.W.¼	"	"	15.7 ✓	"	
"	N.E.¼ S.W.¼	"	"	21.7 ✓	Mead.	
"	S.E.¼ S.W.¼	"	"	10.8 ✓	"	
"	"	"	"	28.6 ✓	Past.	
28	N.W.¼ N.W.¼	"	"	5.4 ✓	"	
"	"	"	"	25.0 ✓	Mead.	
"	S.W.¼ N.W.¼	"	"	3.2 ✓	"	
"	S.E.¼ N.W.¼	"	"	38.7 ✓	Past.	
"	S.W.¼ N.W.¼	"	"	10.2	"	
Grand Total irrigated				219.1 A.		
	Subirrigated			Portions		
16	N.W.¼ S.W.¼	"	"	18.2	Meadow Past.	
"	S.W.¼ S.W.¼	"	"	9.2	"	
"	S.E.¼ S.W.¼	"	"	13.9	"	
"	N.E.¼ N.W.¼	"	"	9.1	"	

NE/4

Total Acres subirrigated = 50.4

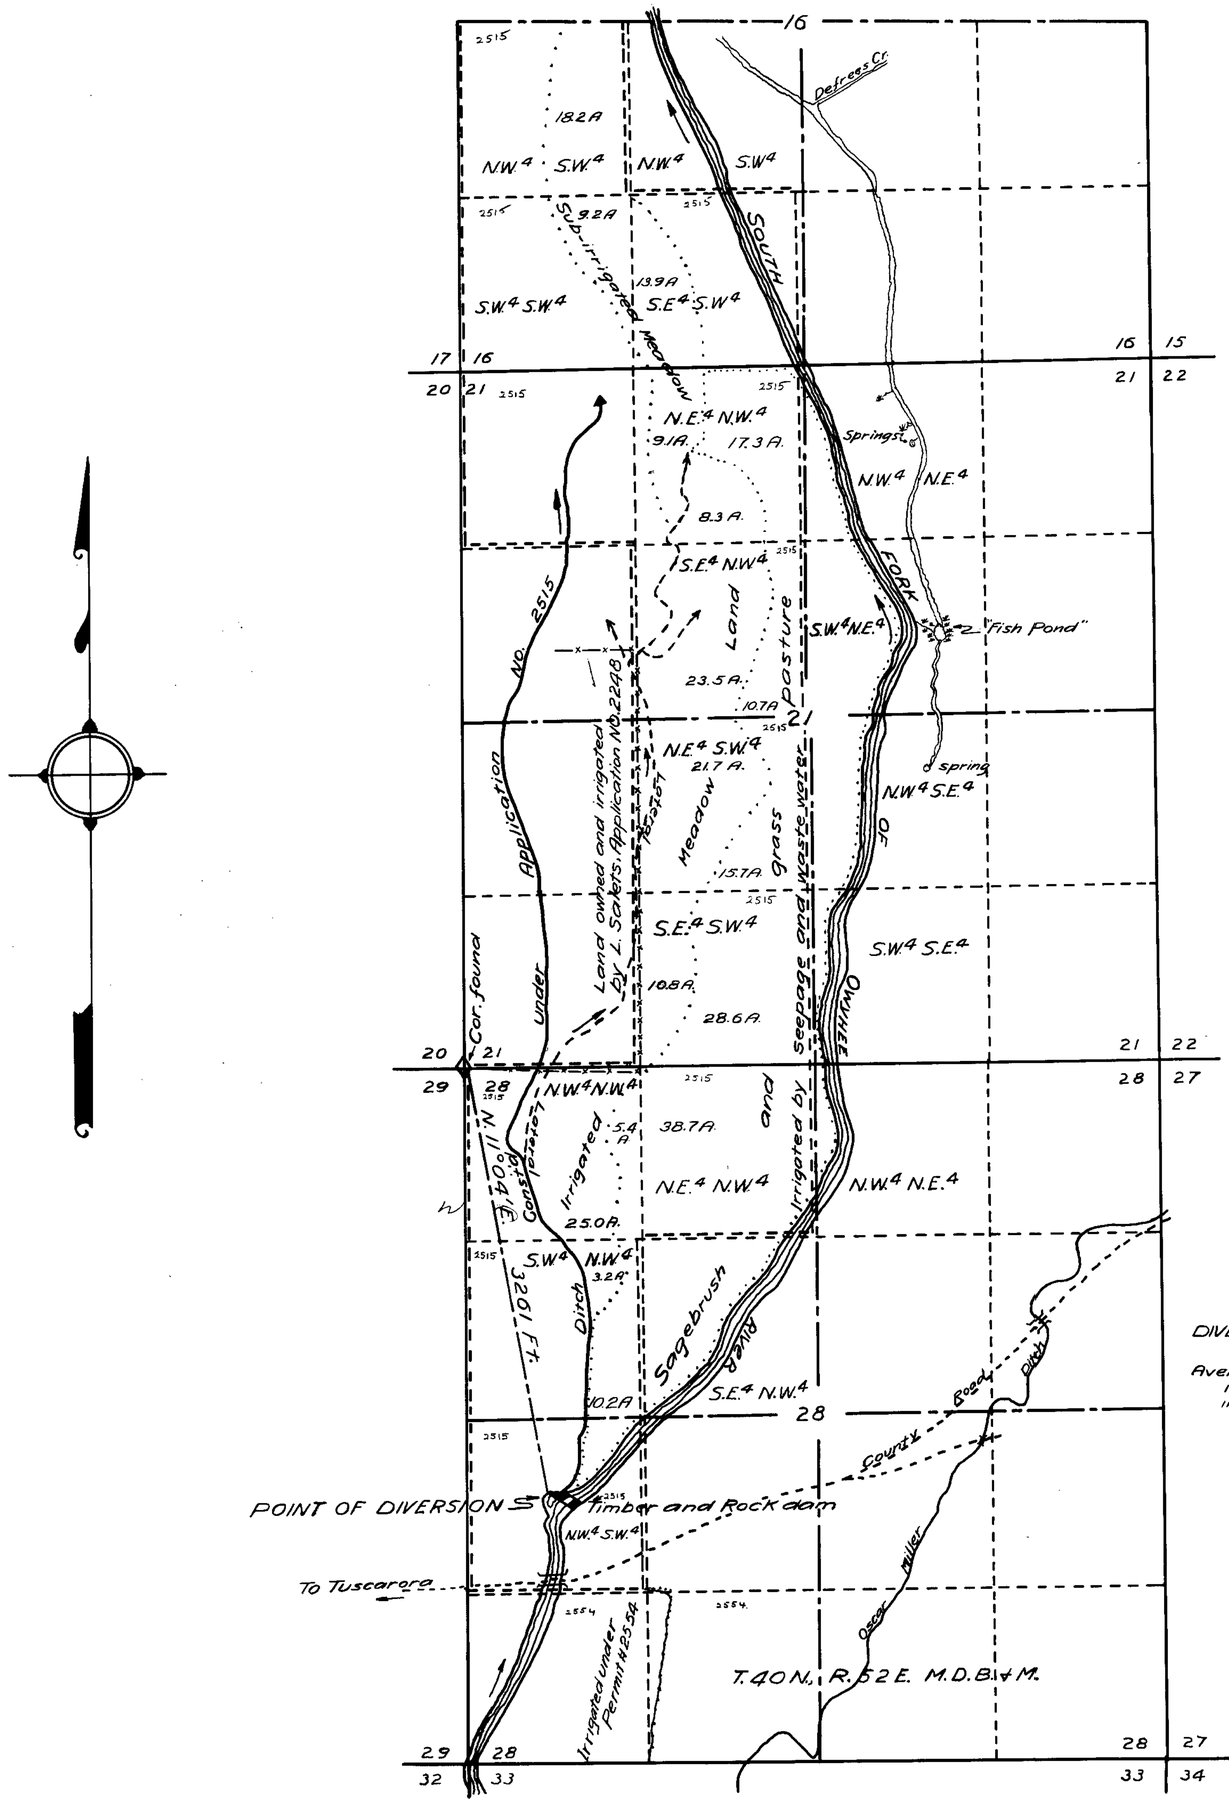

DIVERSION CHANNEL DATA

Average Top - 4.5 Ft.
" Bottom 1.5 "
" Depth 2.0 "
Grade = .0033

Scale: 1 in. = 600 Ft.

0 200' 600' 1000' 2000' 3000'

STATE OF NEVADA
County of Humboldt } S.S.

I, F. R. O'Leary, being first duly sworn, depose and say that this map, consisting of one sheet has been correctly drawn to the designated scale from field notes of a survey made under my supervision and direction the 27 day of February, 1938: that it truly and correctly represents the location and extent of the works used to divert water from the South Fork of OWYHEE RIVER in Elko County by the Ellison Ranching Co. for irrigation purposes under application NO. 2515. That the point of diversion, the location, size and grades of the diverting channel, location and description of all measuring devises, the location of the lands owned or controlled by the applicant upon which water applied for under application NO. 2515 is used, together with the area and kind of culture in each 40-acre subdivison, and the location and names of all other works or streams which are crossed by or connected with said works are fully and correctly designated thereon.

F. R. O'Leary
STATE WATER RIGHT SURVEYOR

Subscribed and sworn to before me this 15 day of March, 1938.
Elaine Germain
Notary Public in and for Humboldt County, Nevada

Vol. 2, 30
Cts. 115

Helpful if found in F.B.

...ATE No. 7936 ISSUED 9-6-72

November 22, 1938

See application + permit

MAP TO ACCOMPANY AMENDED
PROOF OF BENEFICIAL USE
UNDER APPLICATION NO. 2515
FOR
IRRIGATION
BY
ELLISON RANCHING CO.
FROM
~~SOUTH~~ FORK, OWYHEE RIVER
2515