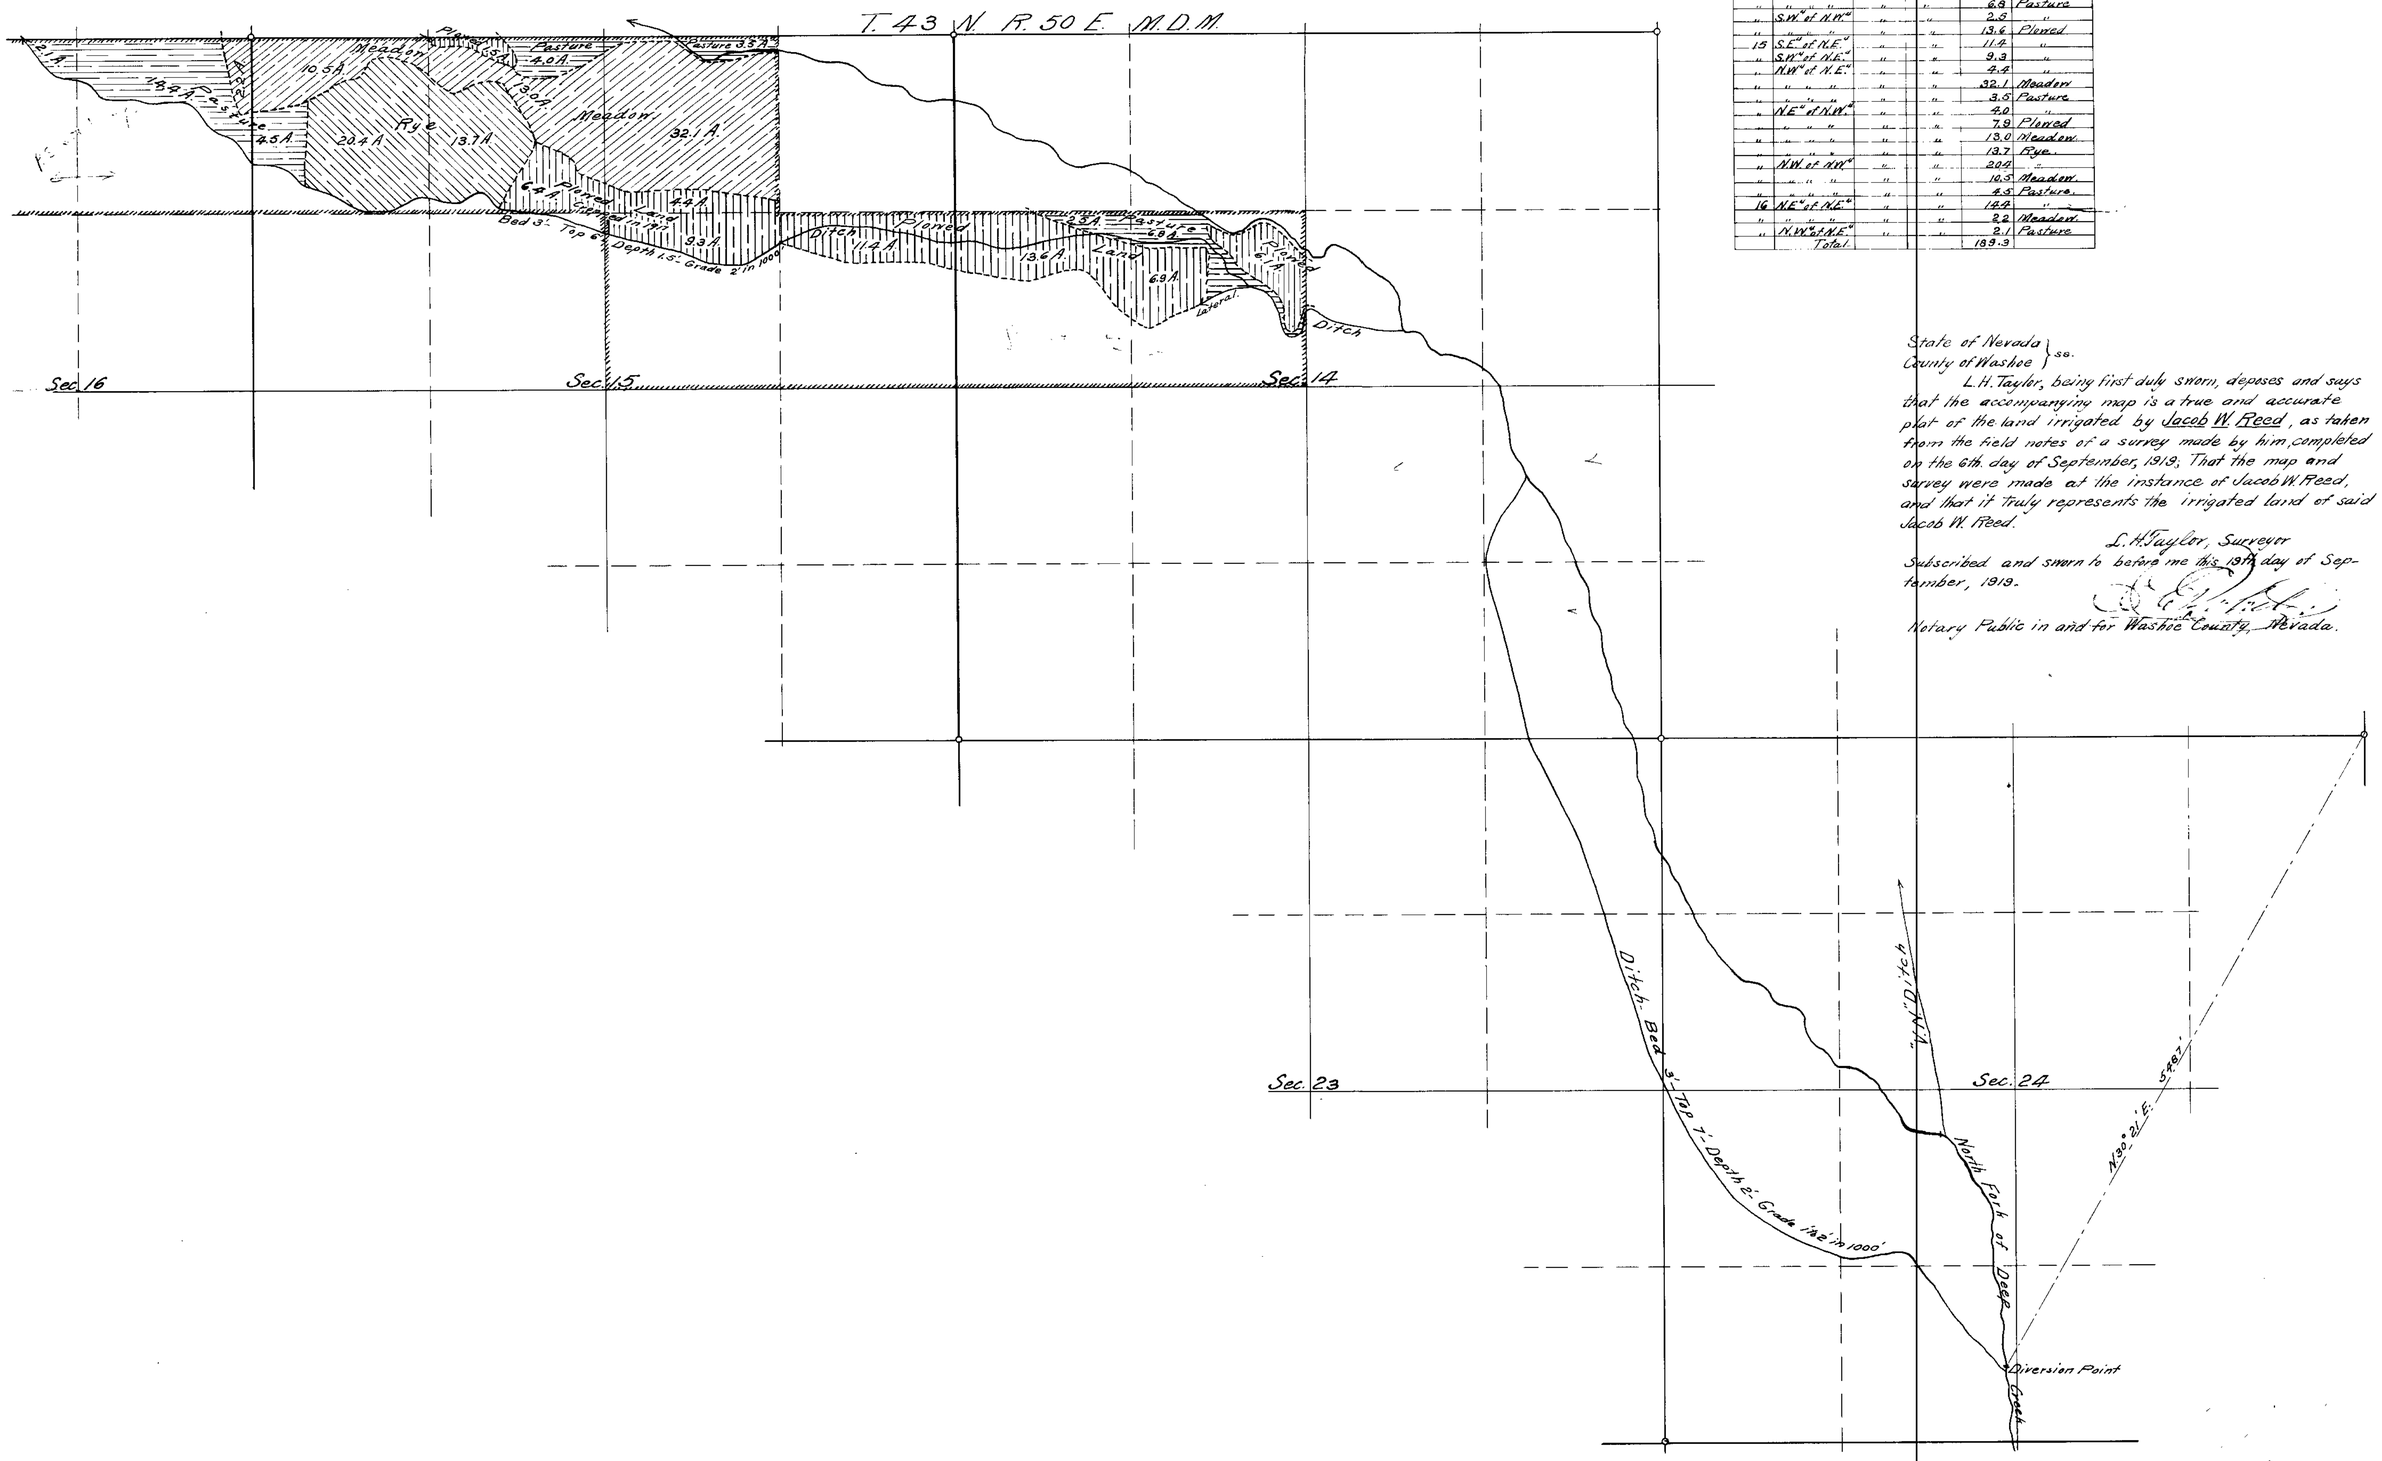

Sec.	Subdivision	Township	Range	Cultivated Acreage	Class of Culture
14	S.E. "of N.W."	43 N.	50 E.	13.0	Plowed
"	" " "	"	"	6.8	Pasture
"	S.W. "of N.W."	"	"	2.3	"
"	" " "	"	"	13.6	Plowed
15	S.E. "of N.E."	"	"	11.4	"
"	S.W. "of N.E."	"	"	9.3	"
"	N.W. "of N.E."	"	"	4.4	"
"	" " "	"	"	32.1	Meadow
"	" " "	"	"	3.5	Pasture
"	N.E. "of N.W."	"	"	4.0	"
"	" " "	"	"	7.9	Plowed
"	" " "	"	"	13.0	Meadow
"	" " "	"	"	13.7	Rye
"	N.W. of N.W.	"	"	20.4	"
"	" " "	"	"	10.5	Meadow
"	" " "	"	"	4.5	Pasture
16	N.E. "of N.E."	"	"	14.4	"
"	" " "	"	"	2.2	Meadow
"	N.W. "of N.E."	"	"	2.1	Pasture
	Total			189.3	

State of Nevada }
County of Washoe } ss.

L.H. Taylor, being first duly sworn, deposes and says that the accompanying map is a true and accurate plat of the land irrigated by Jacob W. Reed, as taken from the field notes of a survey made by him, completed on the 6th. day of September, 1919; That the map and survey were made at the instance of Jacob W. Reed, and that it truly represents the irrigated land of said Jacob W. Reed.

L.H. Taylor, Surveyor

Subscribed and sworn to before me this 13th day of September, 1919.

Notary Public in and for Washoe County, Nevada.

2739

CULTURAL MAP OF LANDS OF
JACOB W. REED
PERMIT No 2535.

Water Source- North Fork of Deep Creek,
Nov. 17, 1943
Tributary of Owyhee River.

SCALE- 1" = 600'

2535