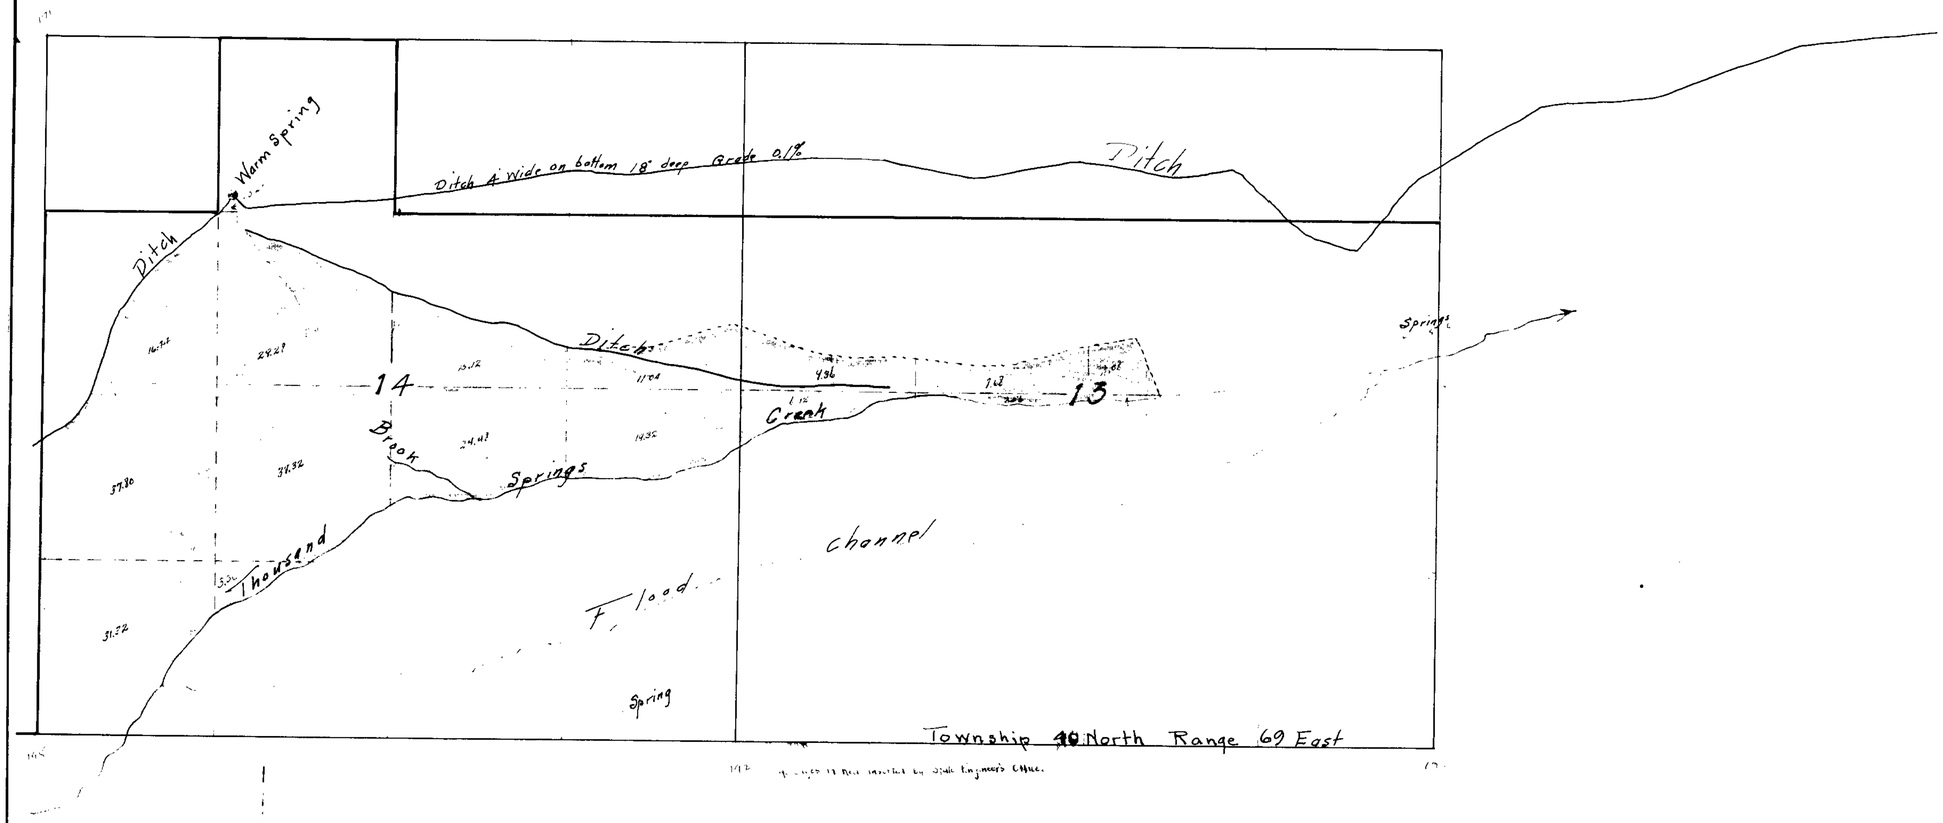


STATE OF NEVADA }
County Of Elko. } S.S.

I, Herman B. Way, being first duly sworn do depose and say that the above map is a true and accurate plat of the lands Irrigated by the Vineyard Land and Stock Co, as taken from the field notes of a survey made under my supervision, Completed by the 1st day Of January 1916.

That the map and survey were made at the Instance of the Vineyard Land and Stock Co. Owner Of said lands, and that it truly represents the Irrigated Lands Of said Vineyard Land and Stock Co.

Herman B. Way
Surveyor

Subscribed and sworn to before me, this 1st day Of Nov. 1919.

[illegible]
Notary Public

My Commission [illegible]

CULTURAL MAP
SHOWING
Irrigated Lands Of The Vineyard Land and Stock Company
Under Water Permit No. 2552
Meadow Land Shown In Green
Scale 1 in = 600 ft.

6

478 BK.3 12-9-19.
for 2.550 f.s.

2552