| SECTION | SUBDIVISION | T. N. | R.E. | ACREAGE. | DESCRIPTION OF CULTURE | DATE OF FIRST CULTURE |
|---|---|---|---|---|---|---|
| 28 | S½ of SW¼ | 40 | 52 | 25.4 | Grass Pasture | |
| 28 | " | " | " | 10.0 | Sage Brush & Grass Pasture | |
| 32 | E½ of NE¼ | " | " | 15.1 | " " " " | |
| 32 | SE¼ | " | " | 22.7 | " " " " | |
| 32 | " | " | " | 14.0 | Grass Pasture | |
| 33 | NW¼ | " | " | 31.9 | " " | |
| 33 | " | " | " | 33.0 | Sage Brush & Grass Pasture | |
| | | | | | | |
| | | | | | | |
| | | | | 157.1 | | |

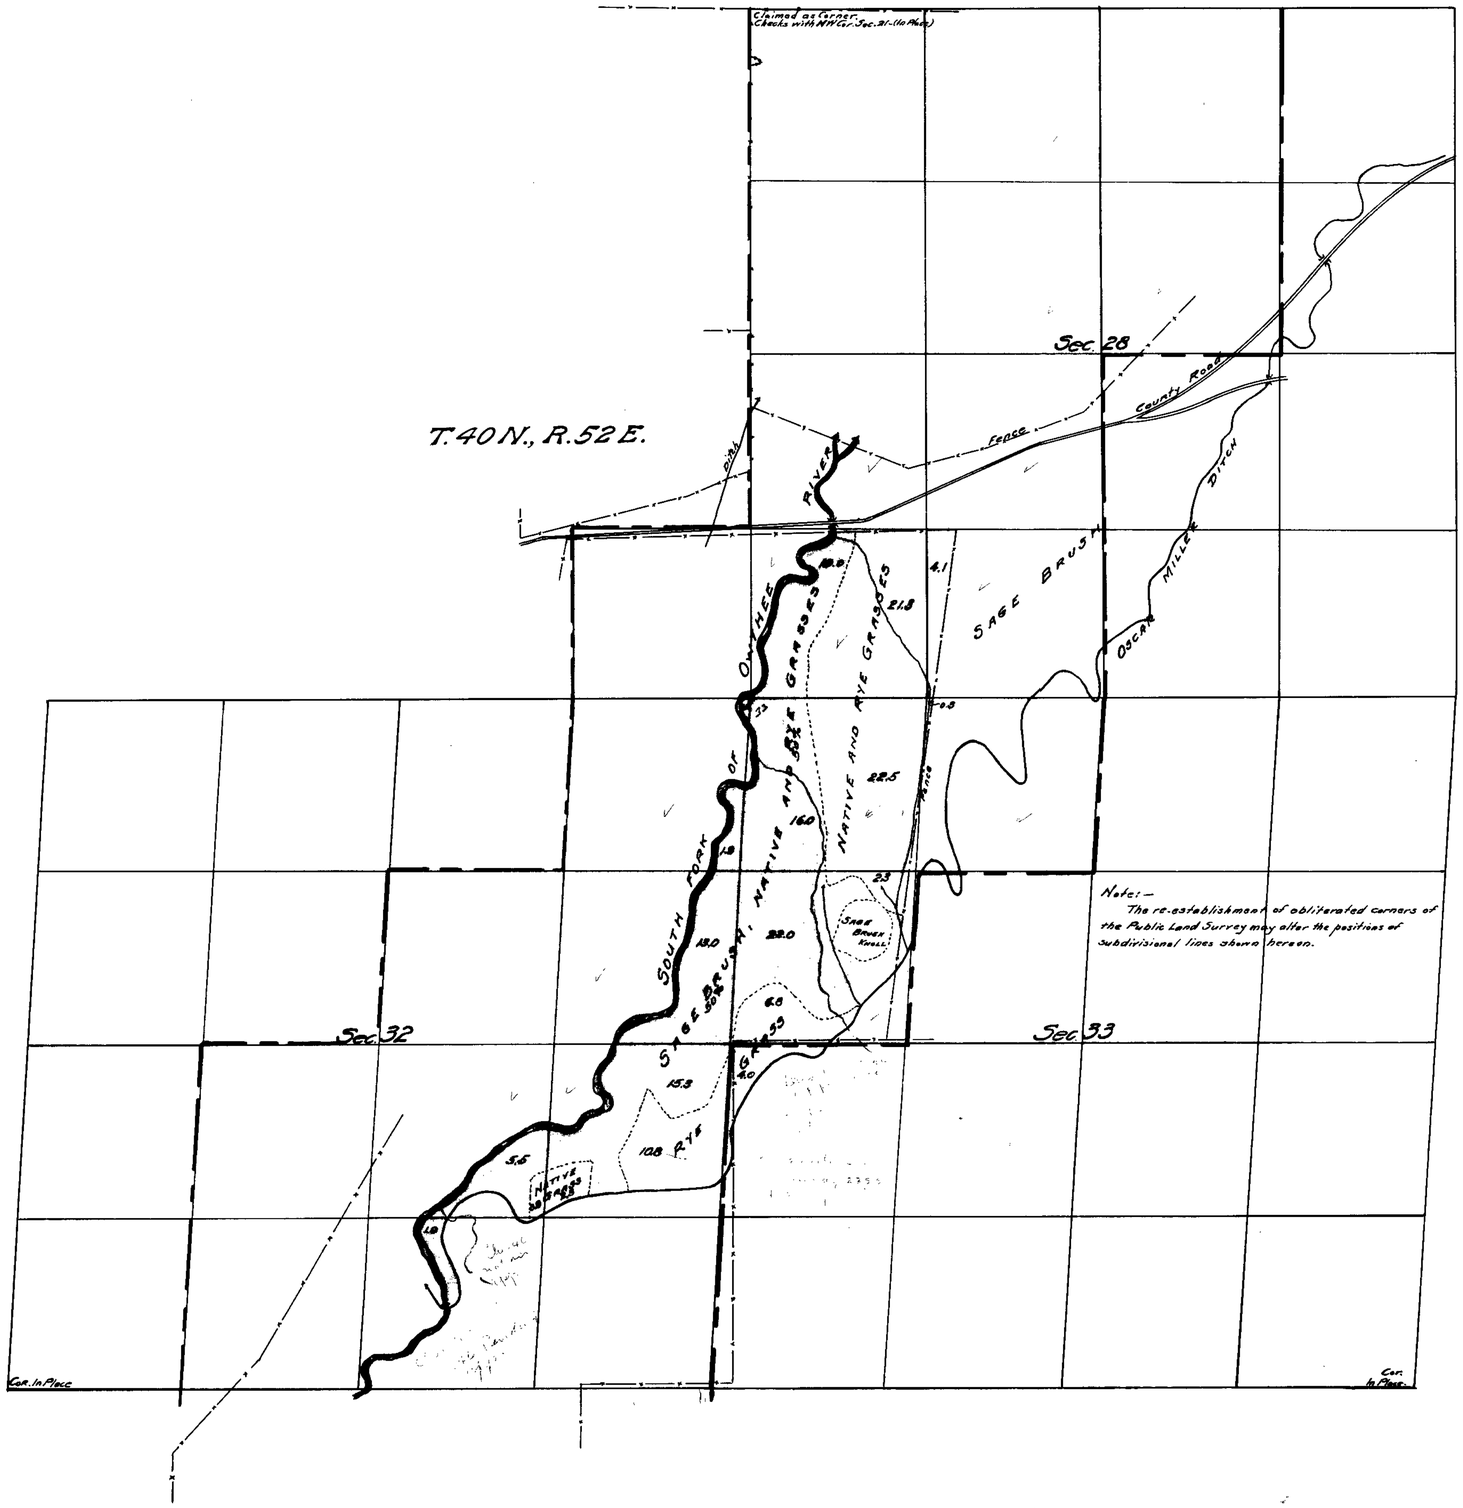


Chas. F. DeArmond
Union Land & Cattle Co.
23rd of July 1923
Union Land & Cattle Co.
Company irrigated under Permit No. 2554
Chas. F. DeArmond
State Water right Surveyor.
18 Dec 23
Bernice H. Walters

FILED
Jan. 10-1924.
STATE ENGINEER

Certificate 2368 Issued 3/4/38

# CULTURAL MAP
## PERMIT No. 2554
## UNION LAND & CATTLE COMPANY

WATER SOURCE:- S. FORK OWYHEE RIVER
WATER SYSTEM:- OWYHEE RIVER
ELKO COUNTY - NEVADA
SCALE 1 INCH = 800 FEET

2554