SECTION	SUB-DIVISION	TOWNSHIP	RANGE	CULTIVATED ACREAGE	DESCRIPTION OF CULTURE	DATE OF FIRST CULTURE
~~25~~	~~NE¼ SE¼~~	~~21 N.~~	~~63 E.~~	~~40~~	~~PASTURE~~	
"	SE¼ SE¼	"	"	15 1	"	
"	"	"	"	19 9	MEADOW.	
"	SW¼ SE¼	"	"	22 9	"	
~~30~~	~~NW¼ SW¼~~	"	~~64 E~~	~~40 8~~	~~PASTURE~~	
36	NE¼ NE¼	"	63 E	31 9	"	
"	"	"	"	8 8	MEADOW	
"	NW¼ NE¼	"	"	30 9	"	
"	SW¼ NE¼	"	"	31 1	"	
"	"	"	"	8 8	PASTURE	
"	SE¼ NW¼	"	"	4 8	MEADOW	
"	NE¼ SW¼	"	"	15 9	"	
"	SE¼ SW¼	"	"	23 9	"	
"	"	"	"	8 9	PASTURE	
"	NW¼ SE¼	"	"	15 9	MEADOW	
"	"	"	"	25 9	PASTURE	
"	SW¼ SE¼	"	"	26 1	"	
			TOTAL	~~398.5~~ 289.5		

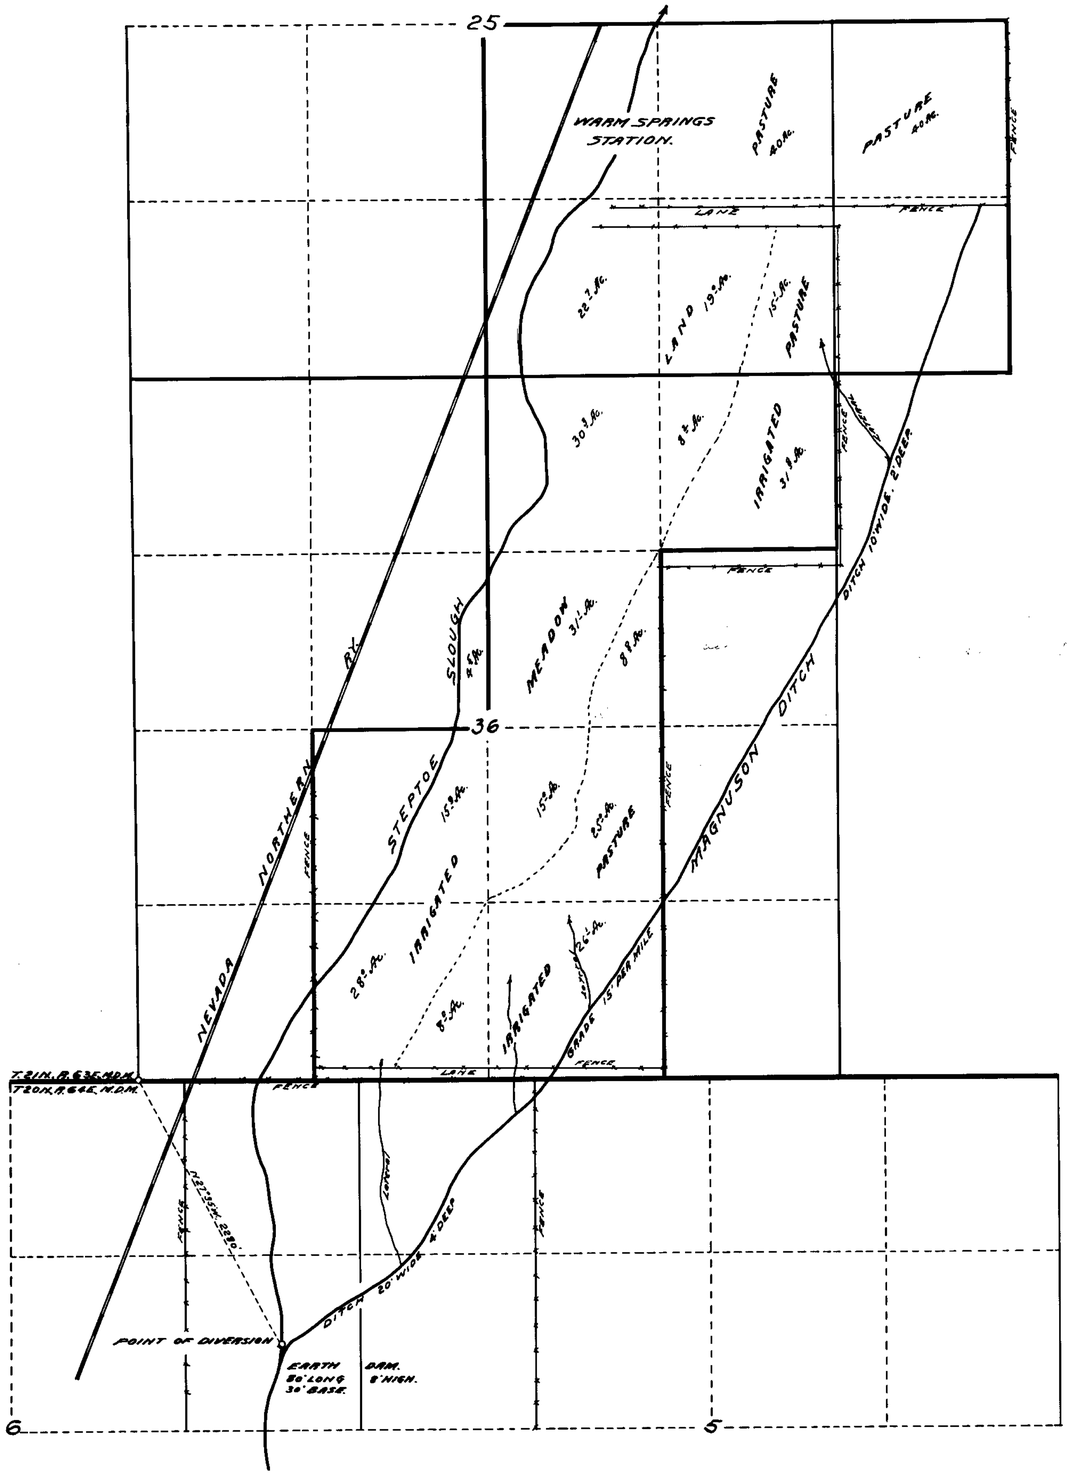

STATE OF NEVADA
COUNTY OF WHITE PINE. SS.

F.W. MILLARD, being first duly sworn, deposes and says, that the above map is a true and accurate plat of the J.A. MAGNUSON irrigation works as taken from the field notes of a survey made by me, completed on the 21st day of July, 1921. That the map and survey were made at the instance of J.A. MAGNUSON, owner of said lands, and that it truly represents the works described in PERMIT No. 2583.

F.W. Millard
Surveyor.

Subscribed and sworn to before me this 26th day of July, 1921.

Joseph Brinton
Notary Public in and for White Pine County, Nevada.

FILED
11-5-21

2742 November 26, 1943.

~~Map No. 11 65-1516. Map 29 pages for 0. 9 copy.~~

MAP
SHOWING LAND IRRIGATED
BY
J. A. MAGNUSON
FROM
STEPTOE SLOUGH
PERMIT NO. 2583.

SCALE 1-IN.= 600 FT. 7/23/21.

2583