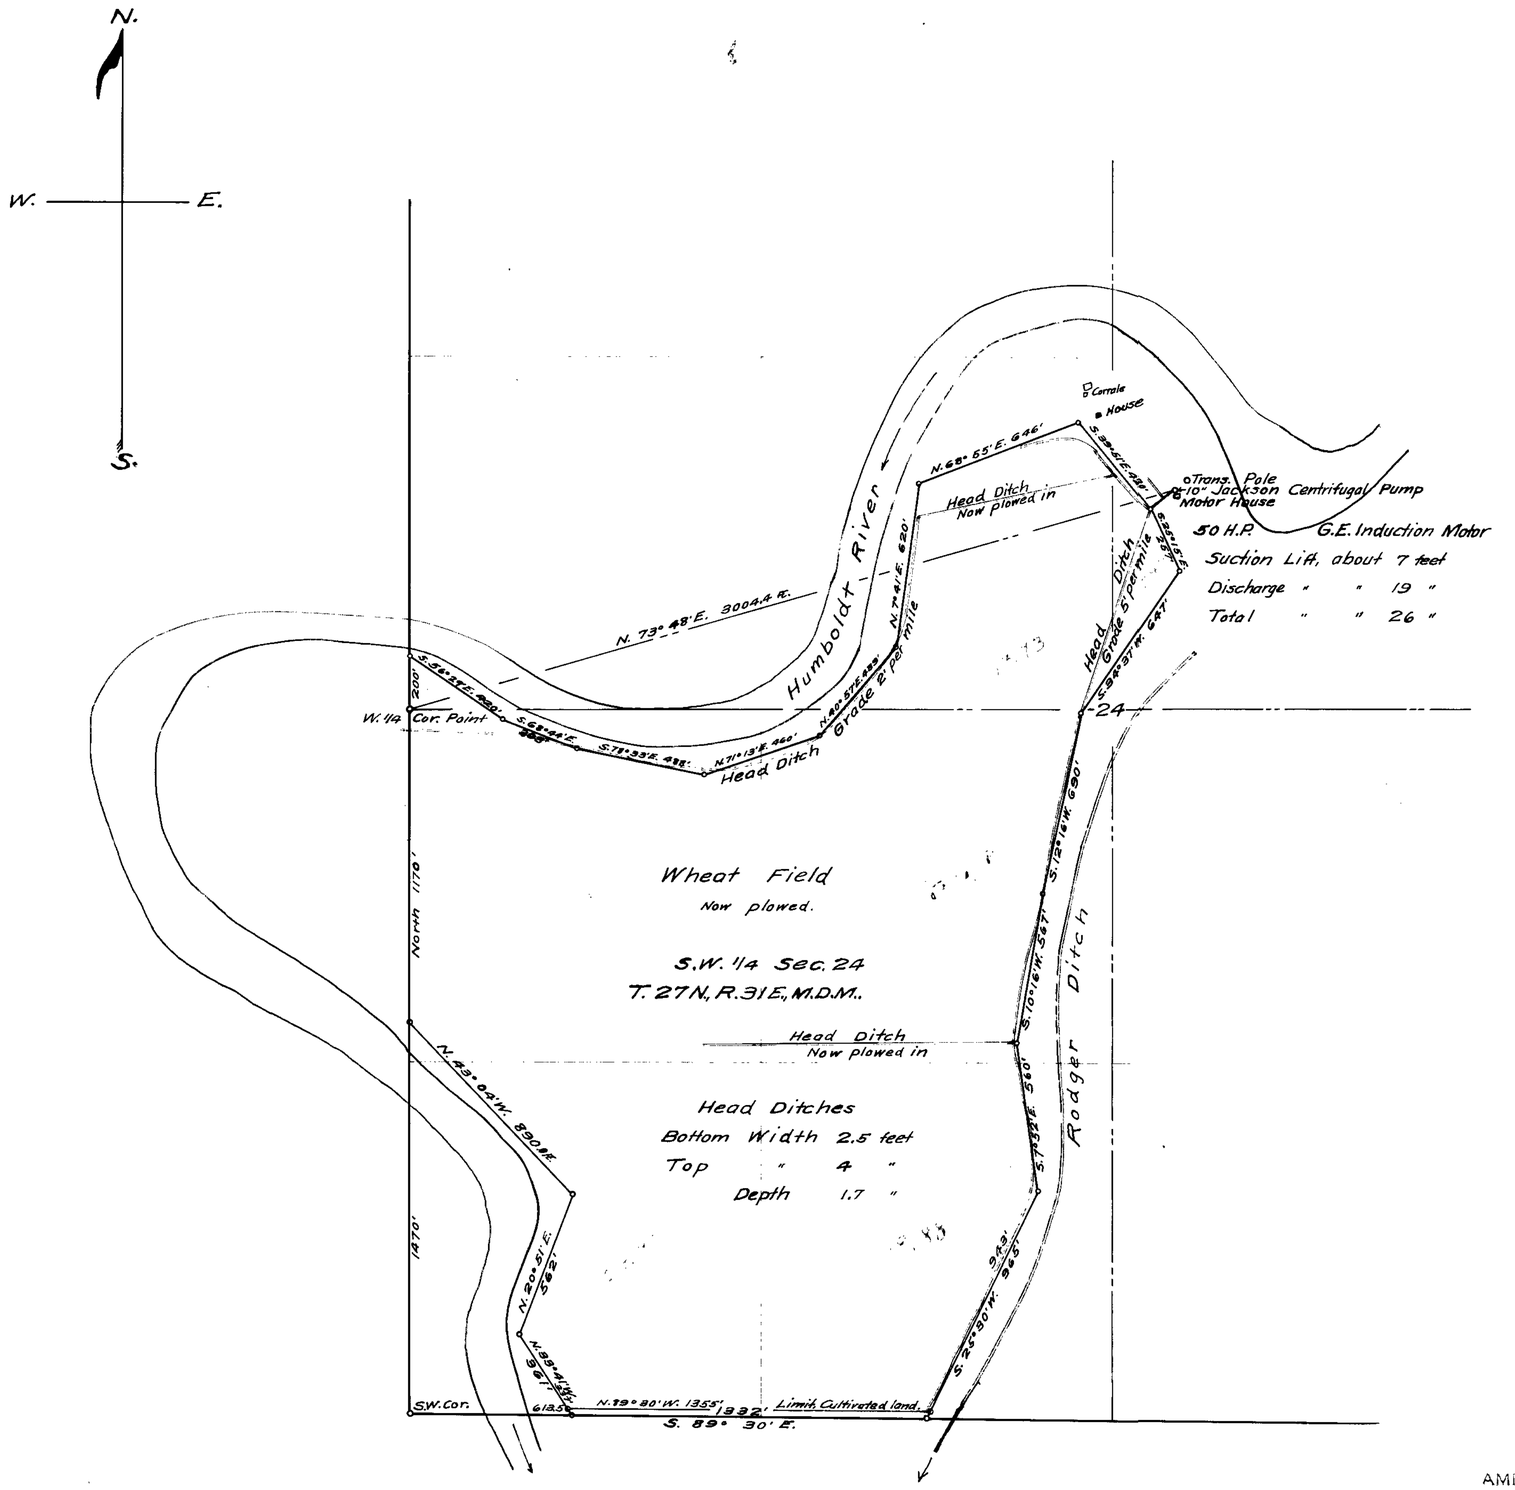

State of Nevada.
County of Humboldt } ss.

John A. Runner, being first duly sworn, deposes and says that this map is a true and accurate plat of the lands irrigated by Hiram Stoker under Application No. 2588, as taken from the field notes of a survey made by me, completed on the 21st day of December, 1916.

That the survey and map were made at the instance of Hiram Stoker, owner of said lands, and that it truly represents this portion of the irrigated lands of said Hiram Stoker.

John A. Runner Surveyor.

Subscribed and sworn to before me, this 23rd day of December 1916.

V. A. Twigg

Notary Public in and for Humboldt County, Nevada.

PLAT
To accompany proof of
BENEFICIAL USE,
APPLICATION No. 2588,
of
Hiram Stoker,
Lovelock,
Humboldt County,
Nevada.
Scale, 300' = 1".

Certificate No. 565 Book 4 issued 1-13-22.
for 1.2805 c.f.s.

AMENDED Certificate No. 565 Book 4 issued May 22. 1925 for 1.2805 c.f.s.

FILED
STATE ENGINEER'S OFFICE

2588