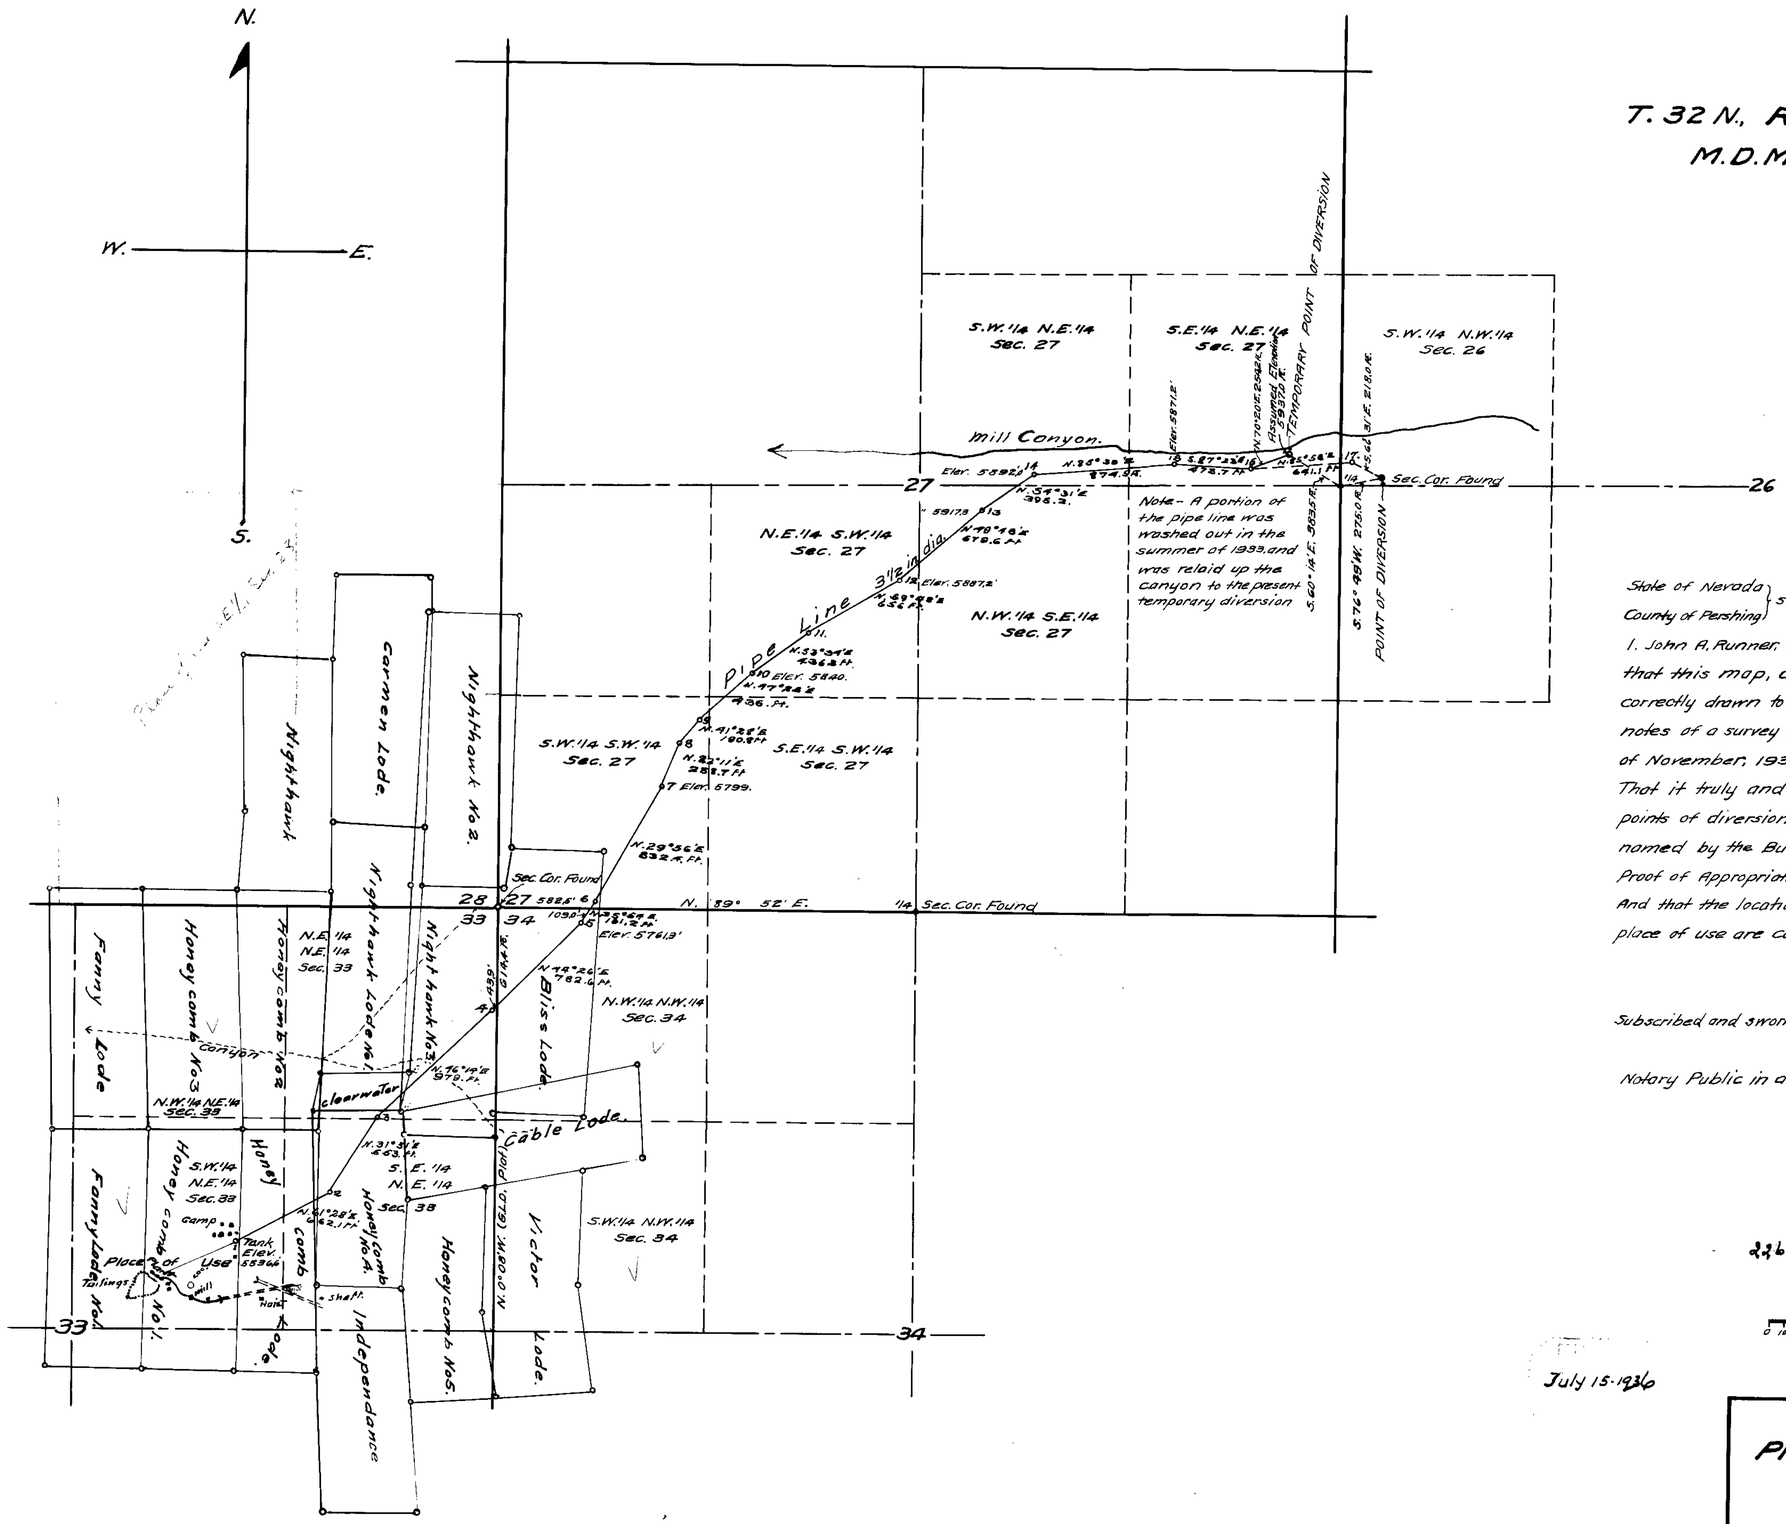

State of Nevada }
County of Pershing } ss

I, John A. Runner, being first duly sworn, depose and say that this map, consisting of one sheet, has been correctly drawn to the designated scale from the field notes of a survey made by me, completed on the 8 day of November, 1933.

That it truly and correctly represents the location of the points of diversion from springs in Mill Canyon as named by the Buffalo Valley Mines Company in their Proof of Appropriation of same for mining and milling purposes. And that the location and extent of the pipe line and the place of use are correctly shown and designated hereon.

John A. Runner
State Water Right Surveyor.

Subscribed and sworn to before me, this 6 day of July, 1936.

Notary Public in and for Pershing County, Nevada.

2260 7/24/36
SCALE: 1 IN. = 500 FT.

0 100 200 500 1000 1500 2000 2500

July 15. 1936

MAP TO ACCOMPANY
PROOF OF ~~APPROPRIATION~~ Beneficial USE
FOR
MINING AND MILLING
BY
BUFFALO VALLEY MINES CO.
FROM
SPRINGS IN MILL CANYON

11872—2621