SECTION	SUBDIVISION	T.N.	R.E.	ACREAGE	DESCRIPTION OF CULTURE	DATE OF FIRST CULTURE
34	SE¼ NE¼	33	55	2.4	Meadow	
"	"	"	"	9.6	Brush Grass Pasture	
"	SW¼ NE¼	"	"	15.0	" " "	
"	N½ SE¼	"	"	12.5	" " "	
35	NE¼ NW¼	"	"	7.0	Meadow	
"	NW¼ NW¼	"	"	1.4	"	
"	SW¼ NW¼	"	"	6.9	"	
"	SE¼ NW¼	"	"	3.5		
		Total.		58.2		

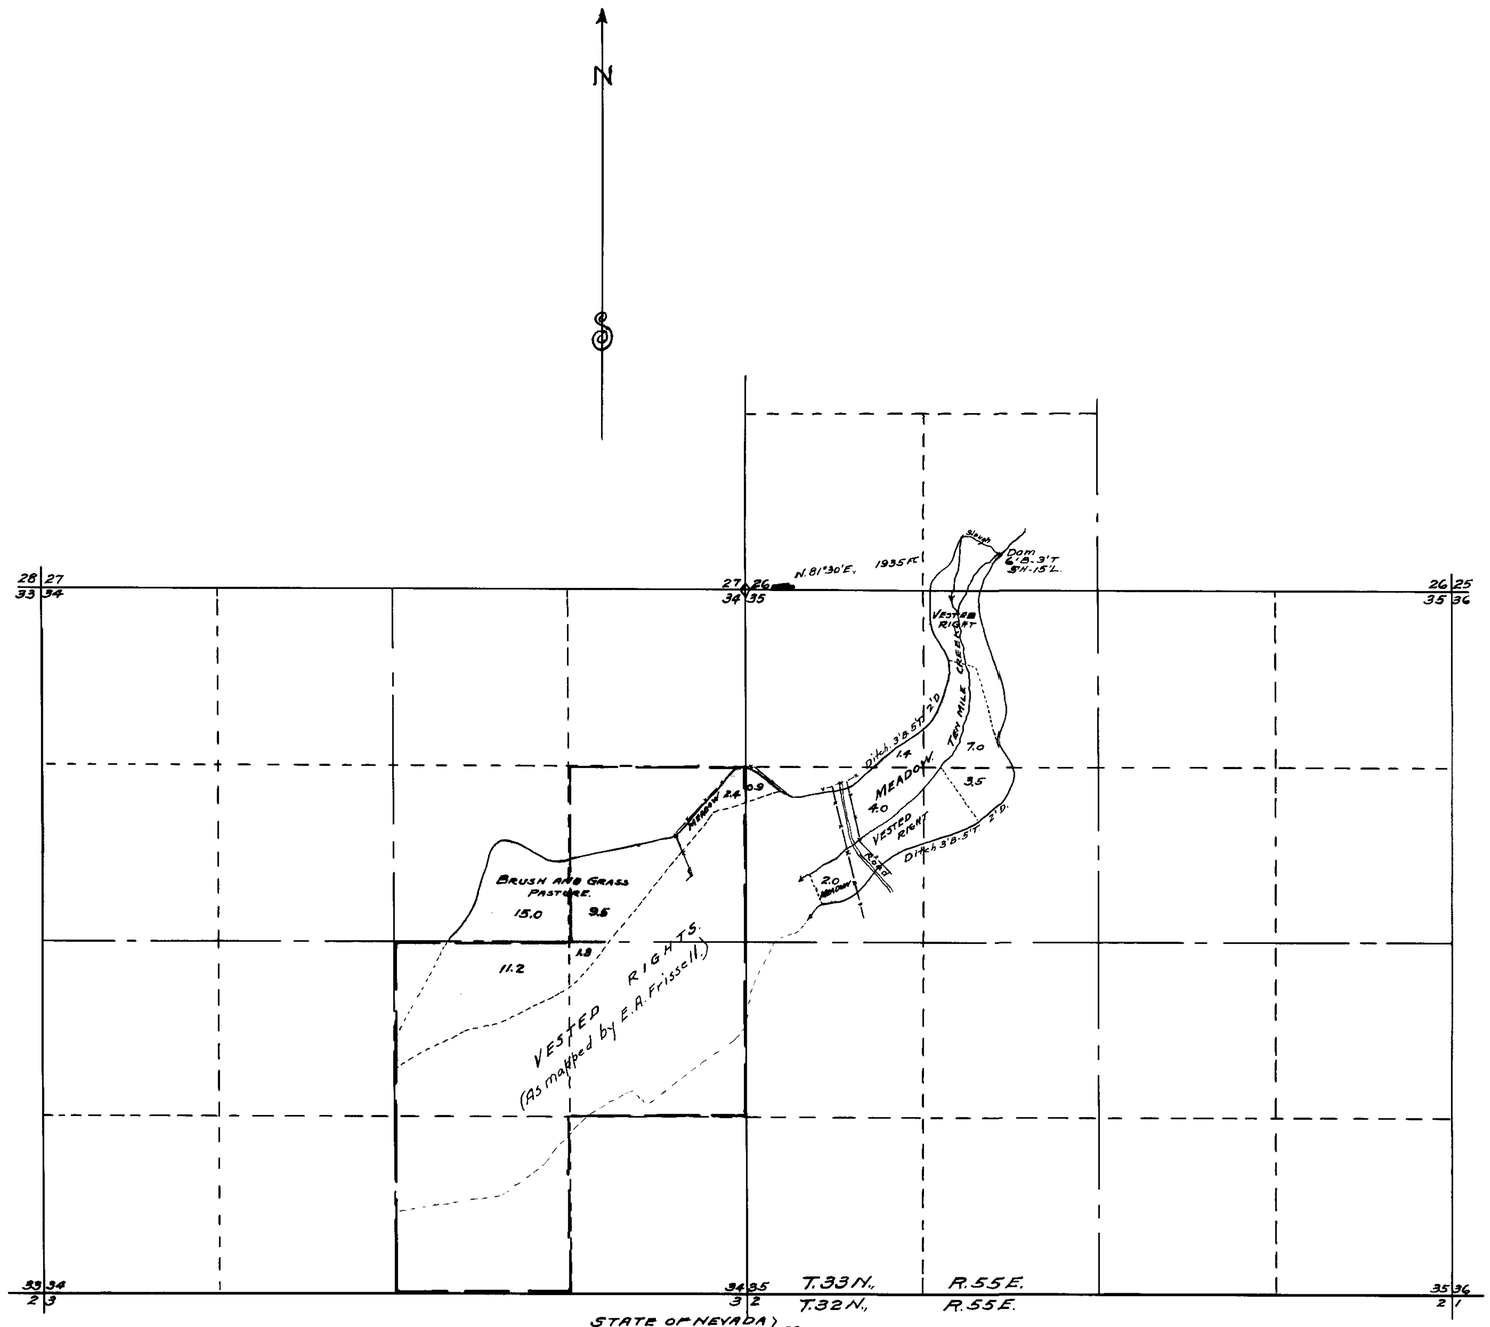

STATE OF NEVADA }
COUNTY OF ELKO } ss

I, Chas. F. De Armond, being first duly sworn, depose and say, that this map, consisting of one sheet, has been correctly drawn to the designated scale from field notes of a survey made by me on the 8th. day of May, 1933; that it truly and correctly represents the location and extent of the works used to divert water from Ten Mile Creek, in Elko County, by Faustino Sanantone under Permit No. 2630 for irrigation purposes. That the point of diversion, the location and size of the diverting channel, the location and extent of the lands owned or controlled by the applicant upon which water applied for is used, together with the area and kind of culture in each subdivision and the location and names of all other works or streams which are crossed by or connected with said works are fully and correctly designated hereon.

Chas. F. De Armond.
State Water Right Surveyor.

Subscribed and sworn to before me this 10th. day of May, 1933.

Jas. E. Rollins
Notary Public in and for Elko County, Nevada.

May 13, 1933

0 1 2 4 8 12 16 20 24
HUNDRED FEET

MAP

TO ACCOMPANY PROOF OF BENEFICIAL USE UNDER PERMIT No. 2630 OF WATER FOR IRRIGATION FROM TEN MILE CREEK BY FAUSTINO SANANTONE.

SCALE 1 INCH = 600 FEET.

2630