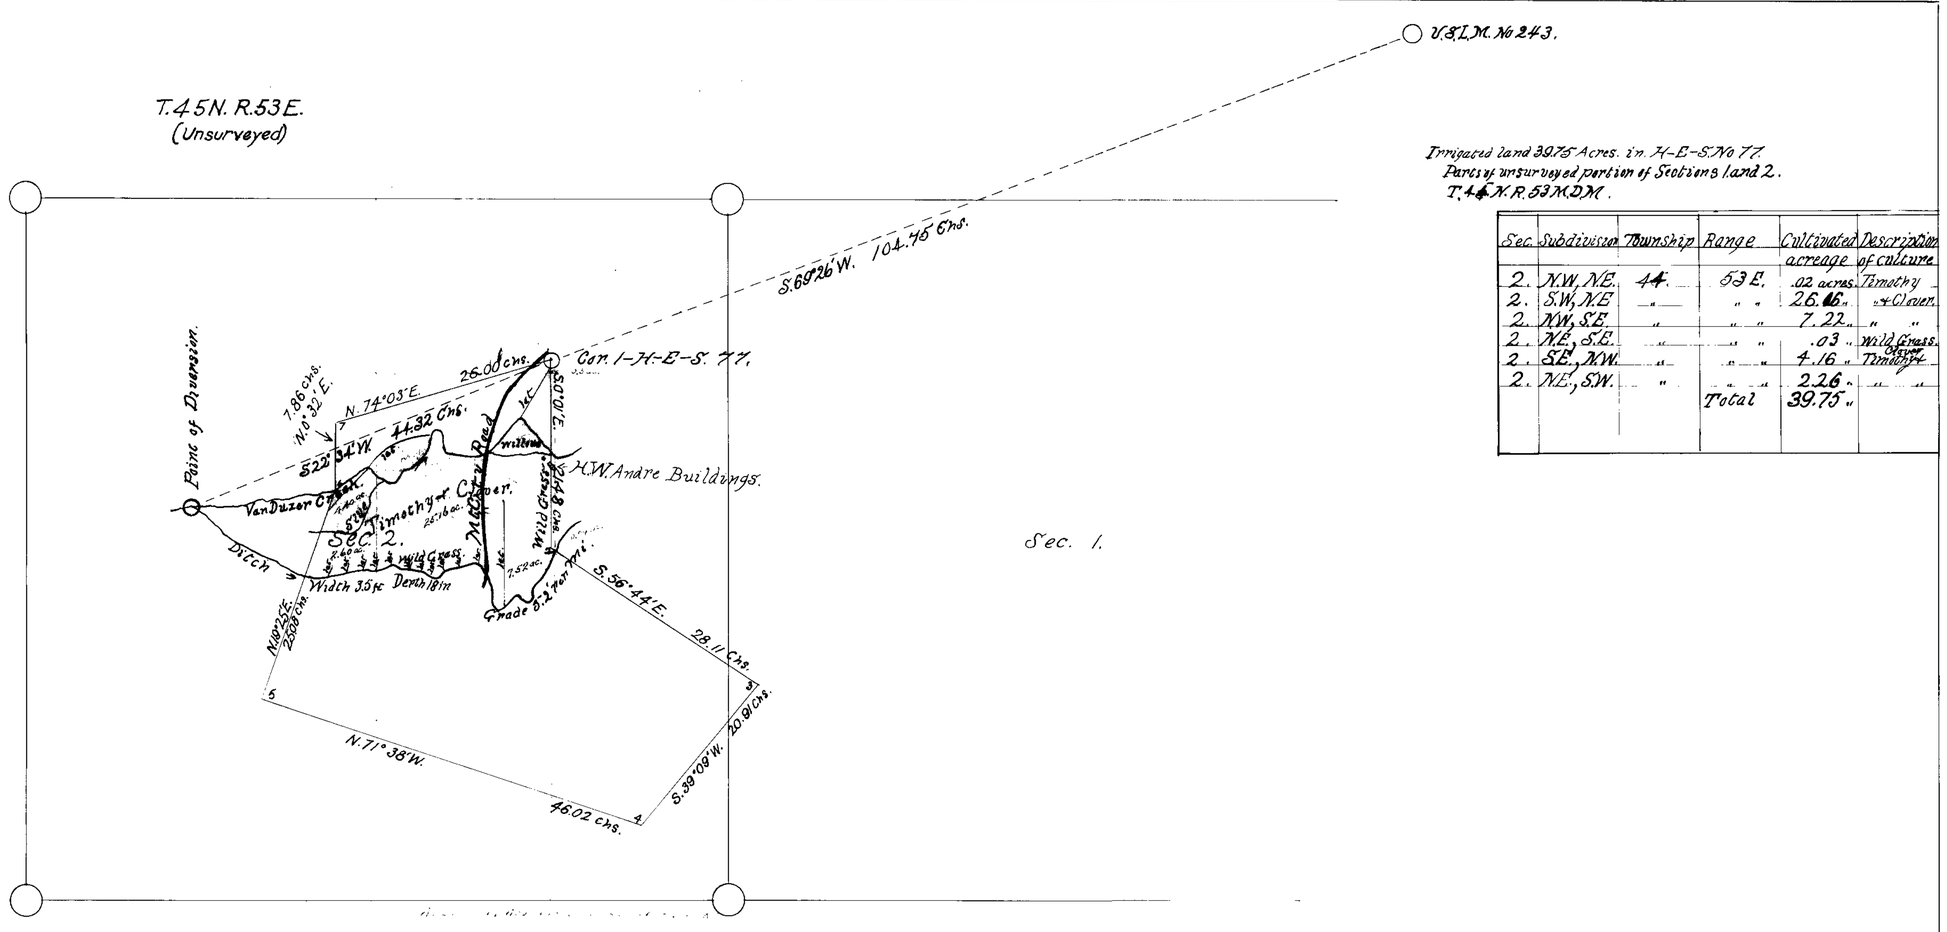

Irrigated land 39.75 Acres. in H-E-S. No 77.
Parcels of unsurveyed portion of Sections 1 and 2.
T. 44 N. R. 53 M.D.M.

Sec.	Subdivision	Township	Range	Cultivated acreage	Description of culture
2.	N.W. N.E.	44.	53 E.	.02 acres.	Timothy
2.	S.W. N.E	"	" "	26.16 "	" & Clover.
2.	N.W. S.E	"	" "	7.22 "	" "
2.	N.E. S.E.	"	" "	.03 "	Wild Grass.
2.	S.E. N.W.	"	" "	4.16 "	Timothy & Clover
2.	N.E. S.W.	"	" "	2.26 "	" "
			Total	39.75 "	

State of Nevada } SS.
County of Elko }

I Chester L. Woodward being first duly sworn, depose and say, that the above map is a true and accurate plat of the land irrigated by James M. Brown under Permit No. 2656, as taken from the field notes of a survey, made by me.

Completed on the 17th day of July, 1919.

That the map and survey were made at the instance of James M. Brown, owner of said lands; and it truly represents the irrigated lands under Permit, Serial No. 2656.

Chester L. Woodward
Surveyor

Subscribed and sworn to before me, this 21st day of July 1919.

W. D. Plummer
Notary Public. in and for Elko County, Nevada.

True Meridian.

FILED

Subject. Van Duzer Creek.
Serial. No. 2656.
Owner. James M. Brown.
Address. Mountain City, Nevada.
Scale 600' to inch.

471 BK 3 12-9-19
for 0.3975 c.f.s.

2656