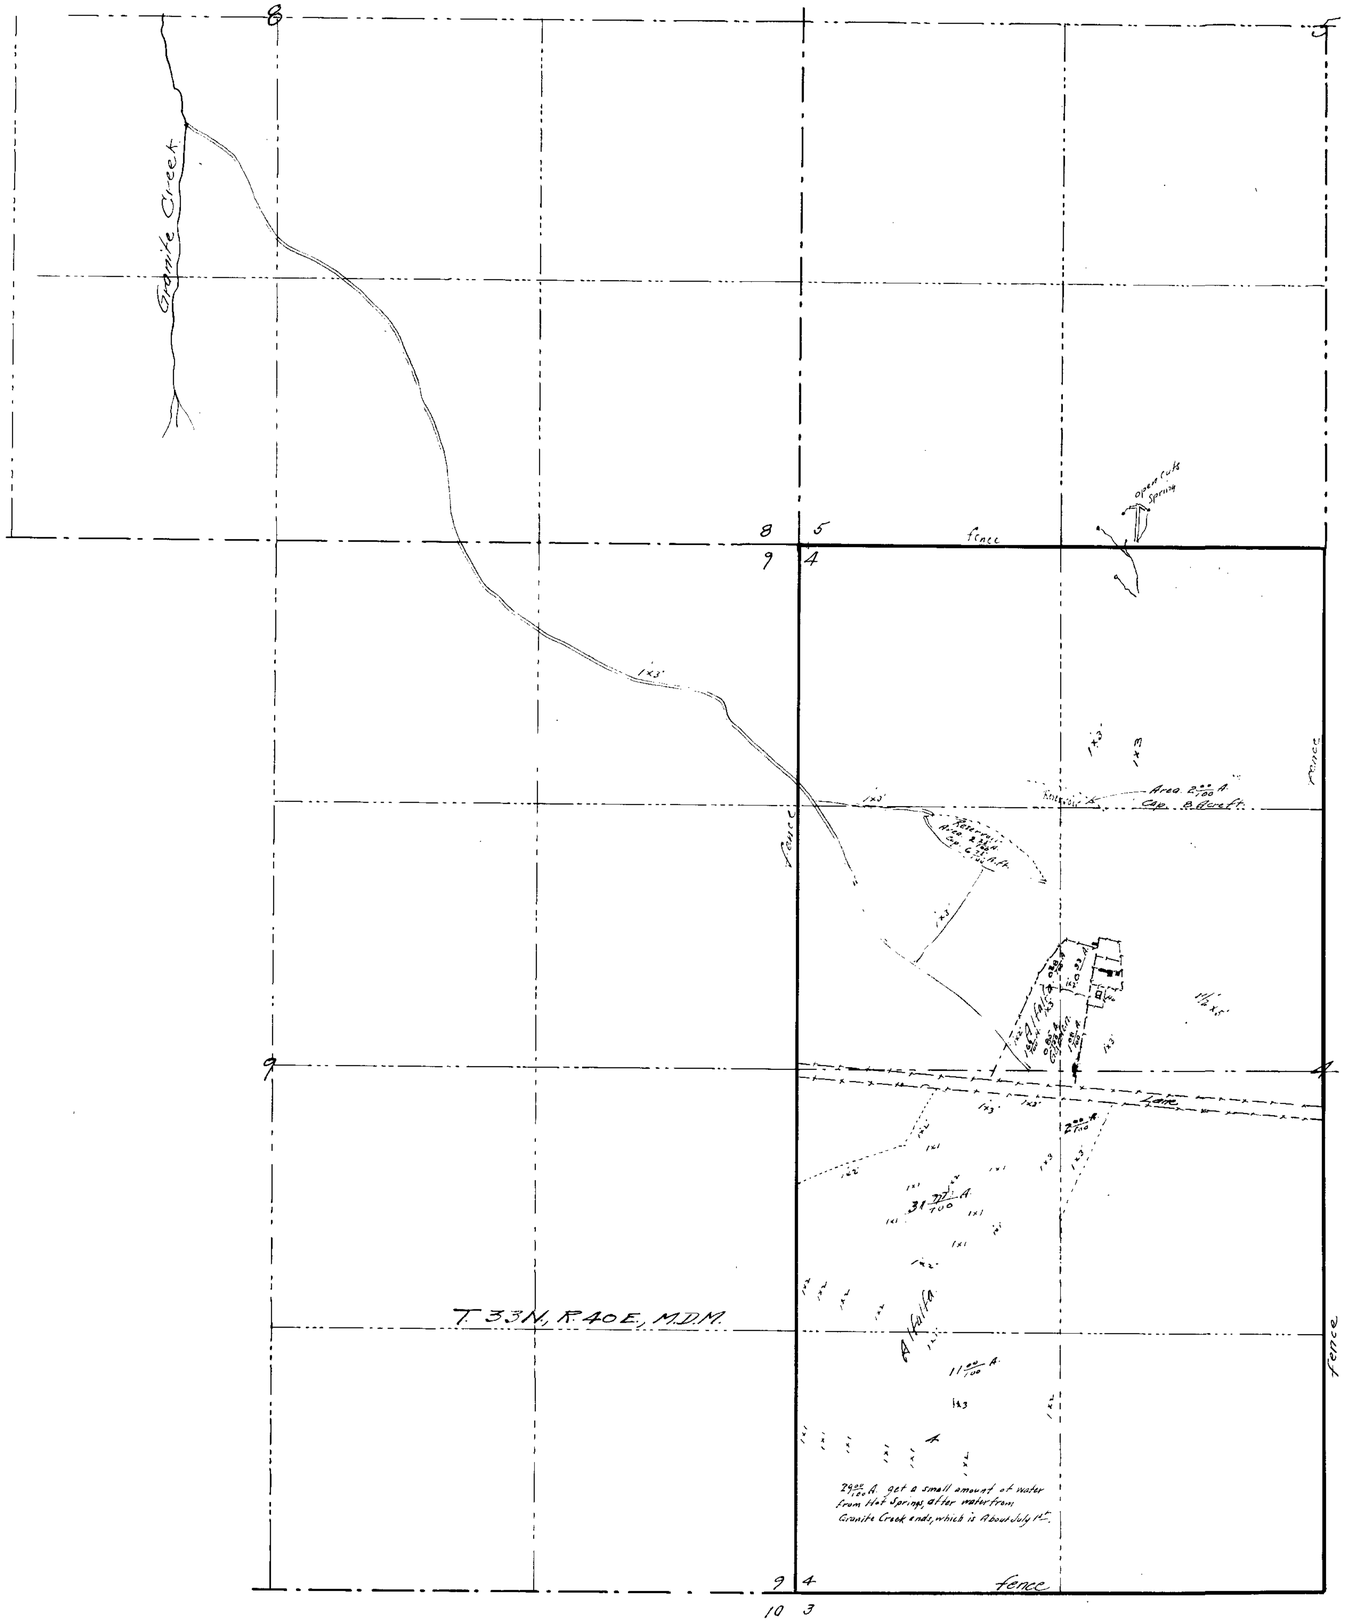

State of Nevada }ss
County of Humboldt

I, H.H. Sheldon, being first duly sworn, depose and say that the above map is a true and accurate plat of the irrigation works as taken from the field notes of a survey made by me, completed on the 16th day of June, 1916, and from additional data furnished me by Robt T. Bass on Nov. 1st 1919; that such survey was made at the instance of Robt T. Bass; that the map represents the works described in Application No. 2678, together with the location of streams and ditches in the immediate vicinity.

H.H. Sheldon, C.E.

Subscribed and sworn to before me this the 6th day of November 1919

L.G. Wilson
Notary Public in and for Humboldt County Nevada.

53293 CERTIFICATE No. 15126 ISSUED 01-25-99

655 BK 9 page 8-15-22.
for 0.78 c.f.s.

MAP
OF
IRRIGATED LANDS
OF
ROBERT T. BASS
FROM
HOT SPRINGS
PERMIT No. 2678
PERSHING COUNTY, NEVADA
NOV. 1919, SCALE 1"=400'

53293 2678