T. 16 N., R. 20 E., M.D.B. & M.

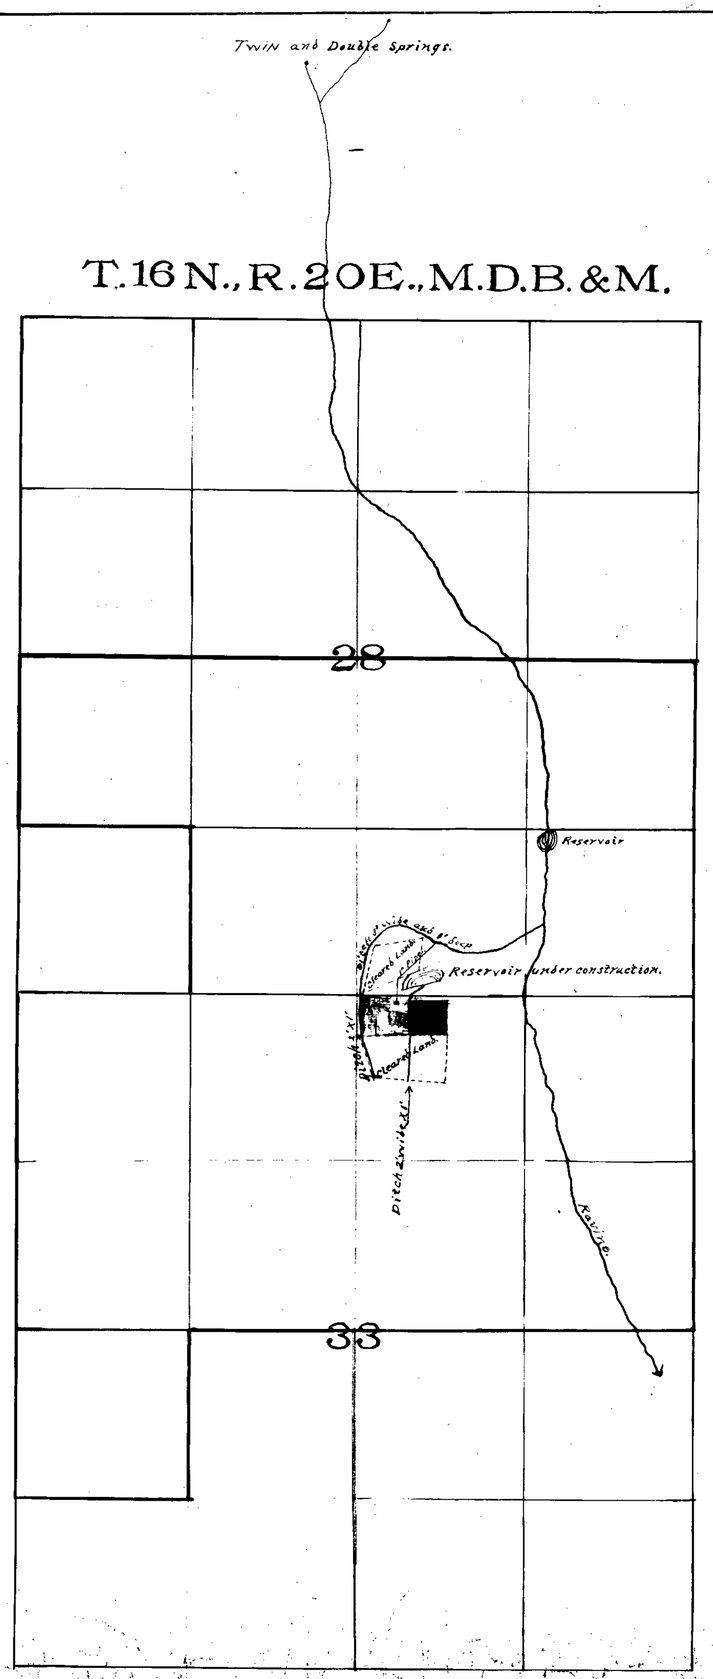

Section	Sub-division	Township	Cultivated acreage	Range	Description of culture	Date of first culture
33	NW¼NW¼	16N	2.1	20E.	WHEAT.	
			1.8		GARDEN	

State of Nevada } ss.
County of Ormsby

E. H. Sweetland, being first duly sworn, depose and say that the above map is a true and accurate plat of the lands irrigated by Manuel Goni, as taken from the field notes of a survey made by me, completed on the 17th day of August, 1917.

That the map and survey were made at the instance of Manuel Goni owner of said lands, and that it truly represents the irrigated lands of said Manuel Goni.

E. H. Sweetland.
Surveyor.

Subscribed and sworn to before me,
this 29th day of August 1917.

[illegible]
Notary Public, in and for Ormsby County Nevada
My commission expires on January 18th, 1921.

1922 March 10, 1933

Plat of Ditches and Land Irrigated
OF
MANUEL GONI
UNDER
PERMIT NO. 2696

Scale: 600 = 1"

FILED
Aug 29 1917
State Engineer's Office