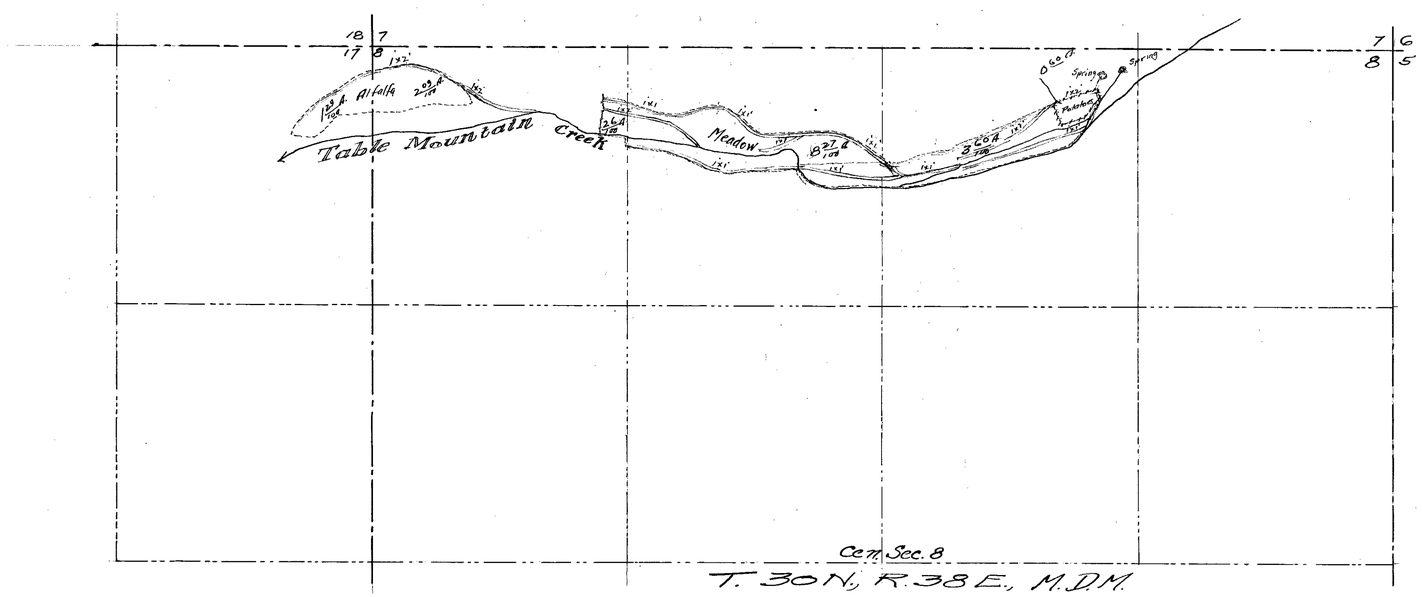

State of Nevada }
County of Humboldt } ss.

I, H. H. Sheldon, being first duly sworn, depose and say that the above map is a true and accurate plat of the irrigation works, as taken from the field notes of a survey made by me, completed on the 20th day of November 1918; that such survey was made at the instance of Charles Farrell; that the map represents the works described in Application No. 2742, together with the location of streams and ditches in the immediate vicinity.

H. H. Sheldon

Subscribed and sworn to before me, this the 27th day of November, 1918

L. G. Wilson

Notary Public in and for Humboldt County, Nevada.

This way is north in case you have some confusion.

RAD 5/28/71

CERTIFICATE No. 7638 ISSUED 7-9-71

FILED NOV 29 1971 STATE ENGINEER'S OFFICE

MAP OF IRRIGATION WORKS OF J. I. GUTHRIE & J. R. NELSON (S)
PERMIT No. 2742
TABLE MOUNTAIN CREEK
HUMBOLDT COUNTY, NEVADA
NOV. 1918 SCALE 1"=400'

11/29/18 2742