Section	Sub-division	Township	Range.	Cultivated Acreage	Description of Culture	Date of First Culture.
8	Fractional	T.19N.	R.18E.	2 Acres	Grain (Yellow)	1872
"	"	"	"	6 "	Garden (Blue)	1872
"	"	"	"	61 "	Meadow (L. Green)	1885
"	"	"	"	26 "	Alfalfa (D. Green)	1861
"	"	"	"	25 "	" (" ")	1872

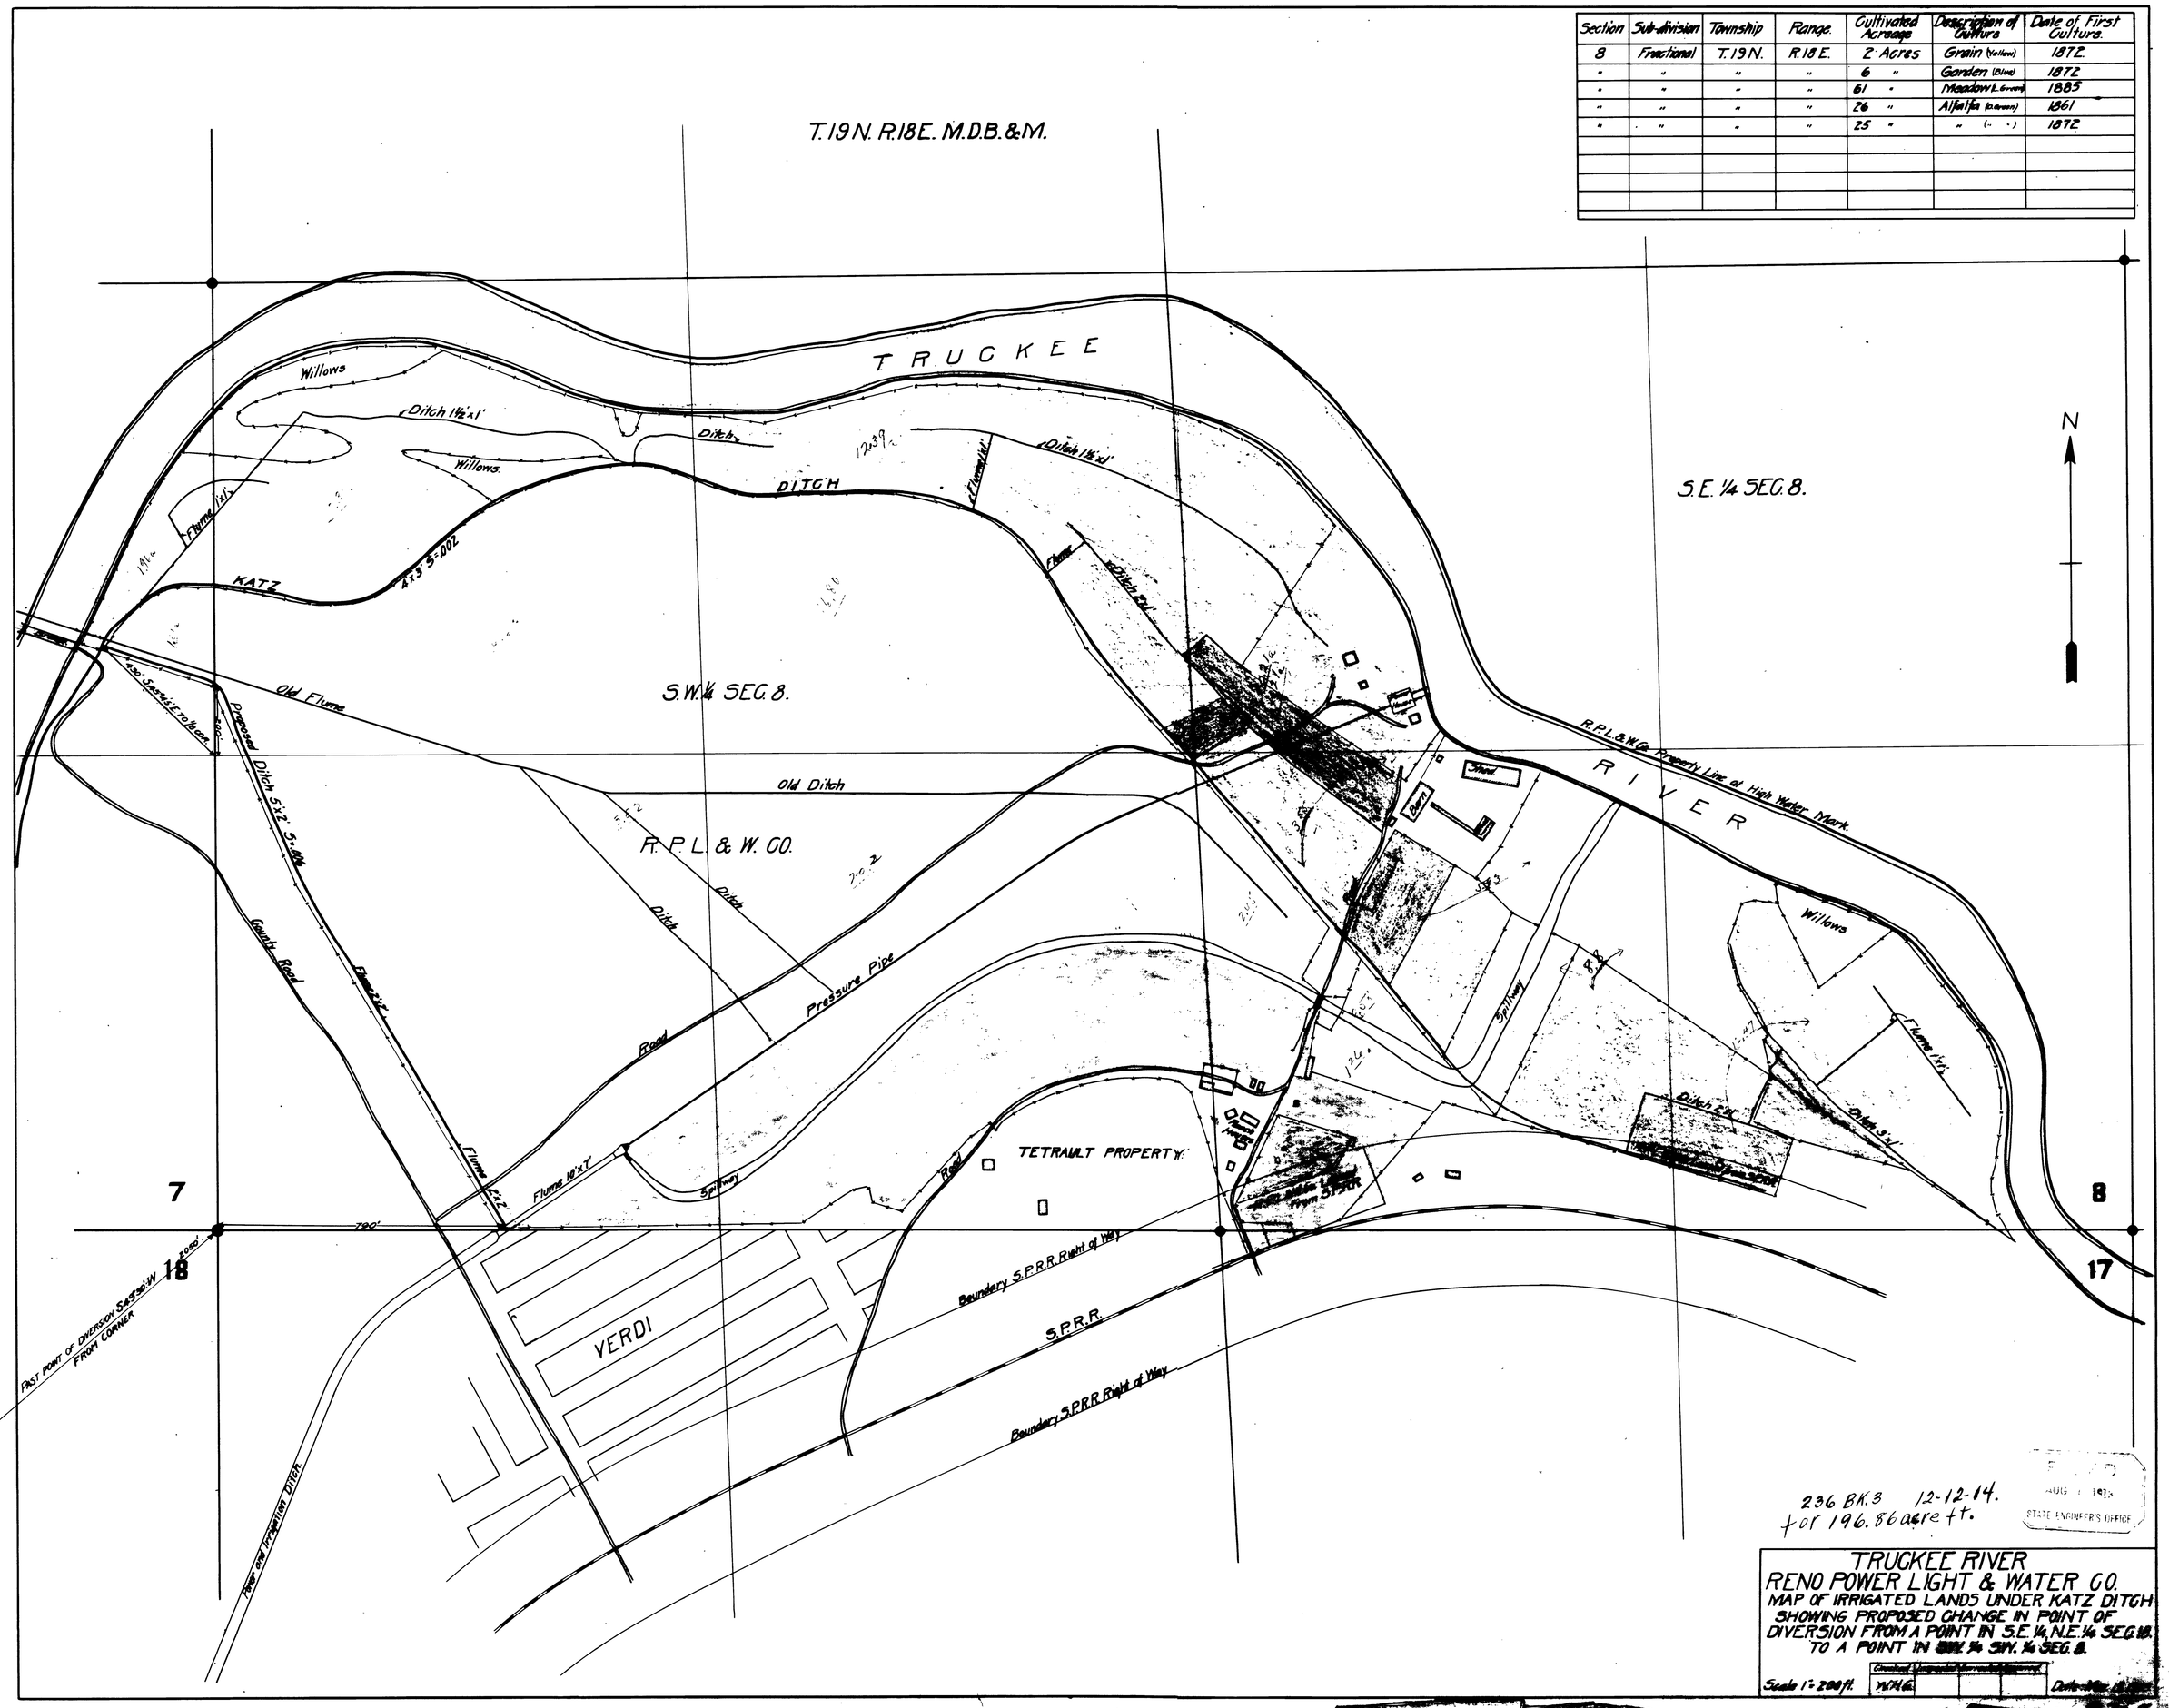

236 BK.3 12-12-14.
for 196.86 acre ft.

STATE ENGINEER'S OFFICE

TRUCKEE RIVER
RENO POWER LIGHT & WATER CO.
MAP OF IRRIGATED LANDS UNDER KATZ DITCH
SHOWING PROPOSED CHANGE IN POINT OF
DIVERSION FROM A POINT IN S.E. 1/4, N.E. 1/4 SEC. 18.
TO A POINT IN SW. 1/4 SW. 1/4 SEC. 8.

Scale 1" = 200 ft.