SECTION	SUB-DIVISION	TOWNSHIP	RANGE	CULTIVATED ACREAGE	DESCRIPTION OF CULTURE	DATE OF FIRST CULTURE
19	NW¼SW¼	19 N.	62 E.	14.33	Alfalfa	
"	NE¼SW¼	"	"	3.90	"	
"	SE¼SW¼	"	"	19.86	"	
30	NW¼NE¼	"	"	7.96	"	
"	"	"	"	0.46	Garden	
"	SE¼NE¼	"	"	3.70	Alfalfa	
"	"	"	"	3.0	Garden	
"	NE¼SE¼	"	"	1.81	Alfalfa	
"	"	"	"	4.10	Grain	
			Total	59.12 Acres.		

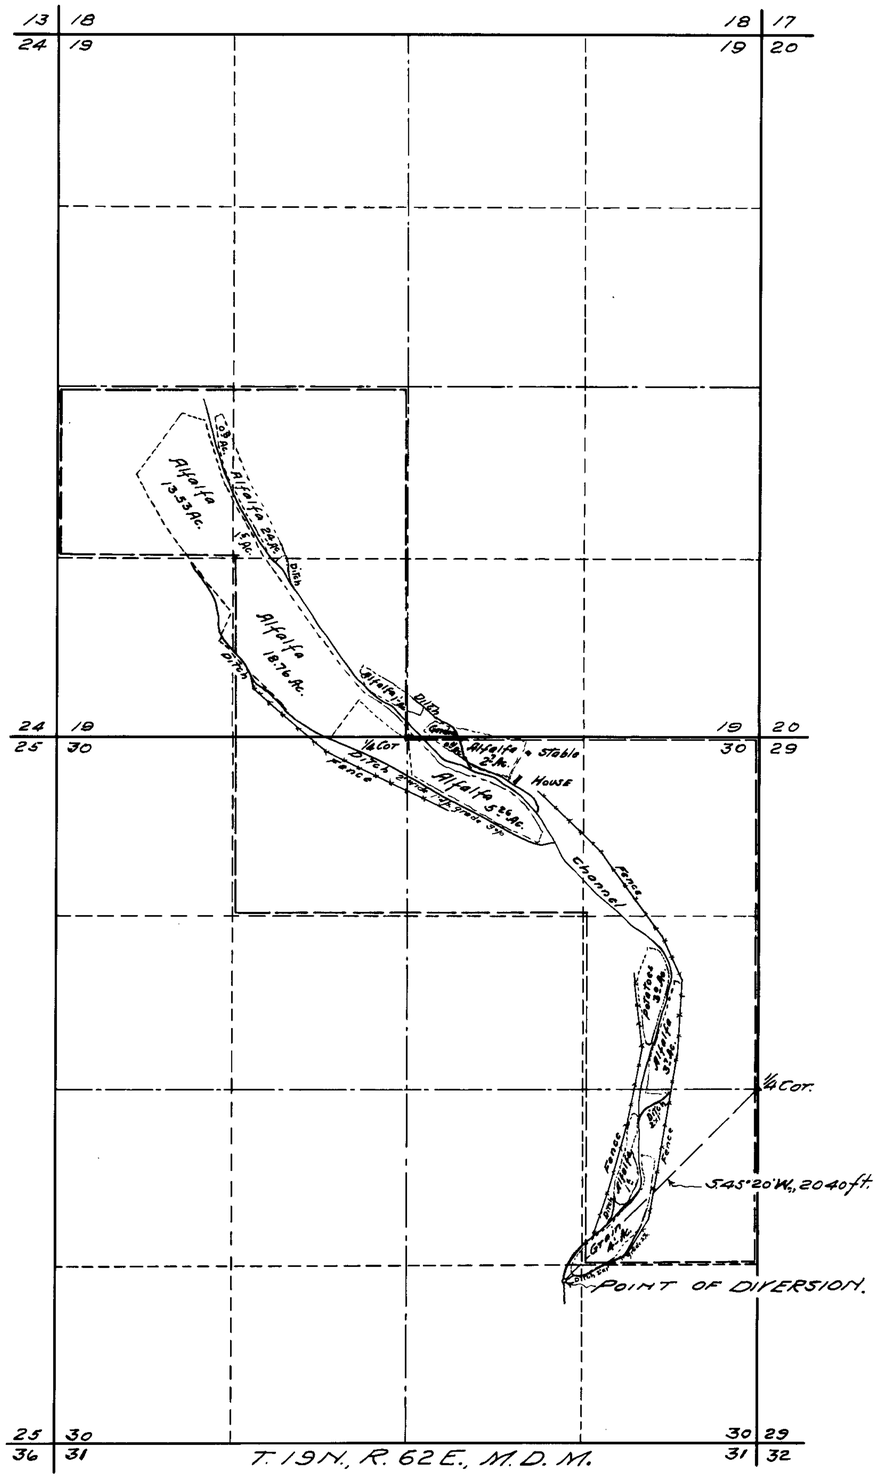

STATE OF NEVADA }
County of White Pine } ss.

I, F.W. Millard, being first duly sworn, depose and say that this map consisting of one sheet, has been correctly drawn to the designated scale from field notes of a survey made by me between the 17th and 19th days of December, 1931; that it truly and correctly represents the location and extent of the works used to divert water from BOSTWICK CREEK in White Pine County by W.C. BRADLEY for irrigation purposes under Application No. 2764.

That the point of diversion, the location, size and grades of the diverting channel, location and description of all measuring devices, the location and extent of the lands owned or controlled by the applicant upon which water applied for under application No. 2764 is used, together with the area and kind of culture in each 40 acre subdivision, and the location and names of all other works or streams which are crossed by or connected with said works are fully and correctly designated thereon.

F.W. Millard.
State Water Right Surveyor.

Subscribed and sworn to before me this 21st day of Dec. 1931.

R.C. Gibbs
Notary Public in and for White Pine Co., Nevada.

0 500 1000 2000
SCALE 1-IN. = 600 FT.

1774 March 16, 1932

Jan. 16, 1932.

MAP TO ACCOMPANY
PROOF OF BENEFICIAL USE
UNDER APPLICATION NO. 2764
FOR IRRIGATION
BY W.C. BRADLEY
FROM BOSTWICK CREEK
SURVEYED BY
ED. MILLARD & SON.
ELY, NEVADA. 12/21/31

2764