PART OF TP 38 N. R 52 E. M.D.M.

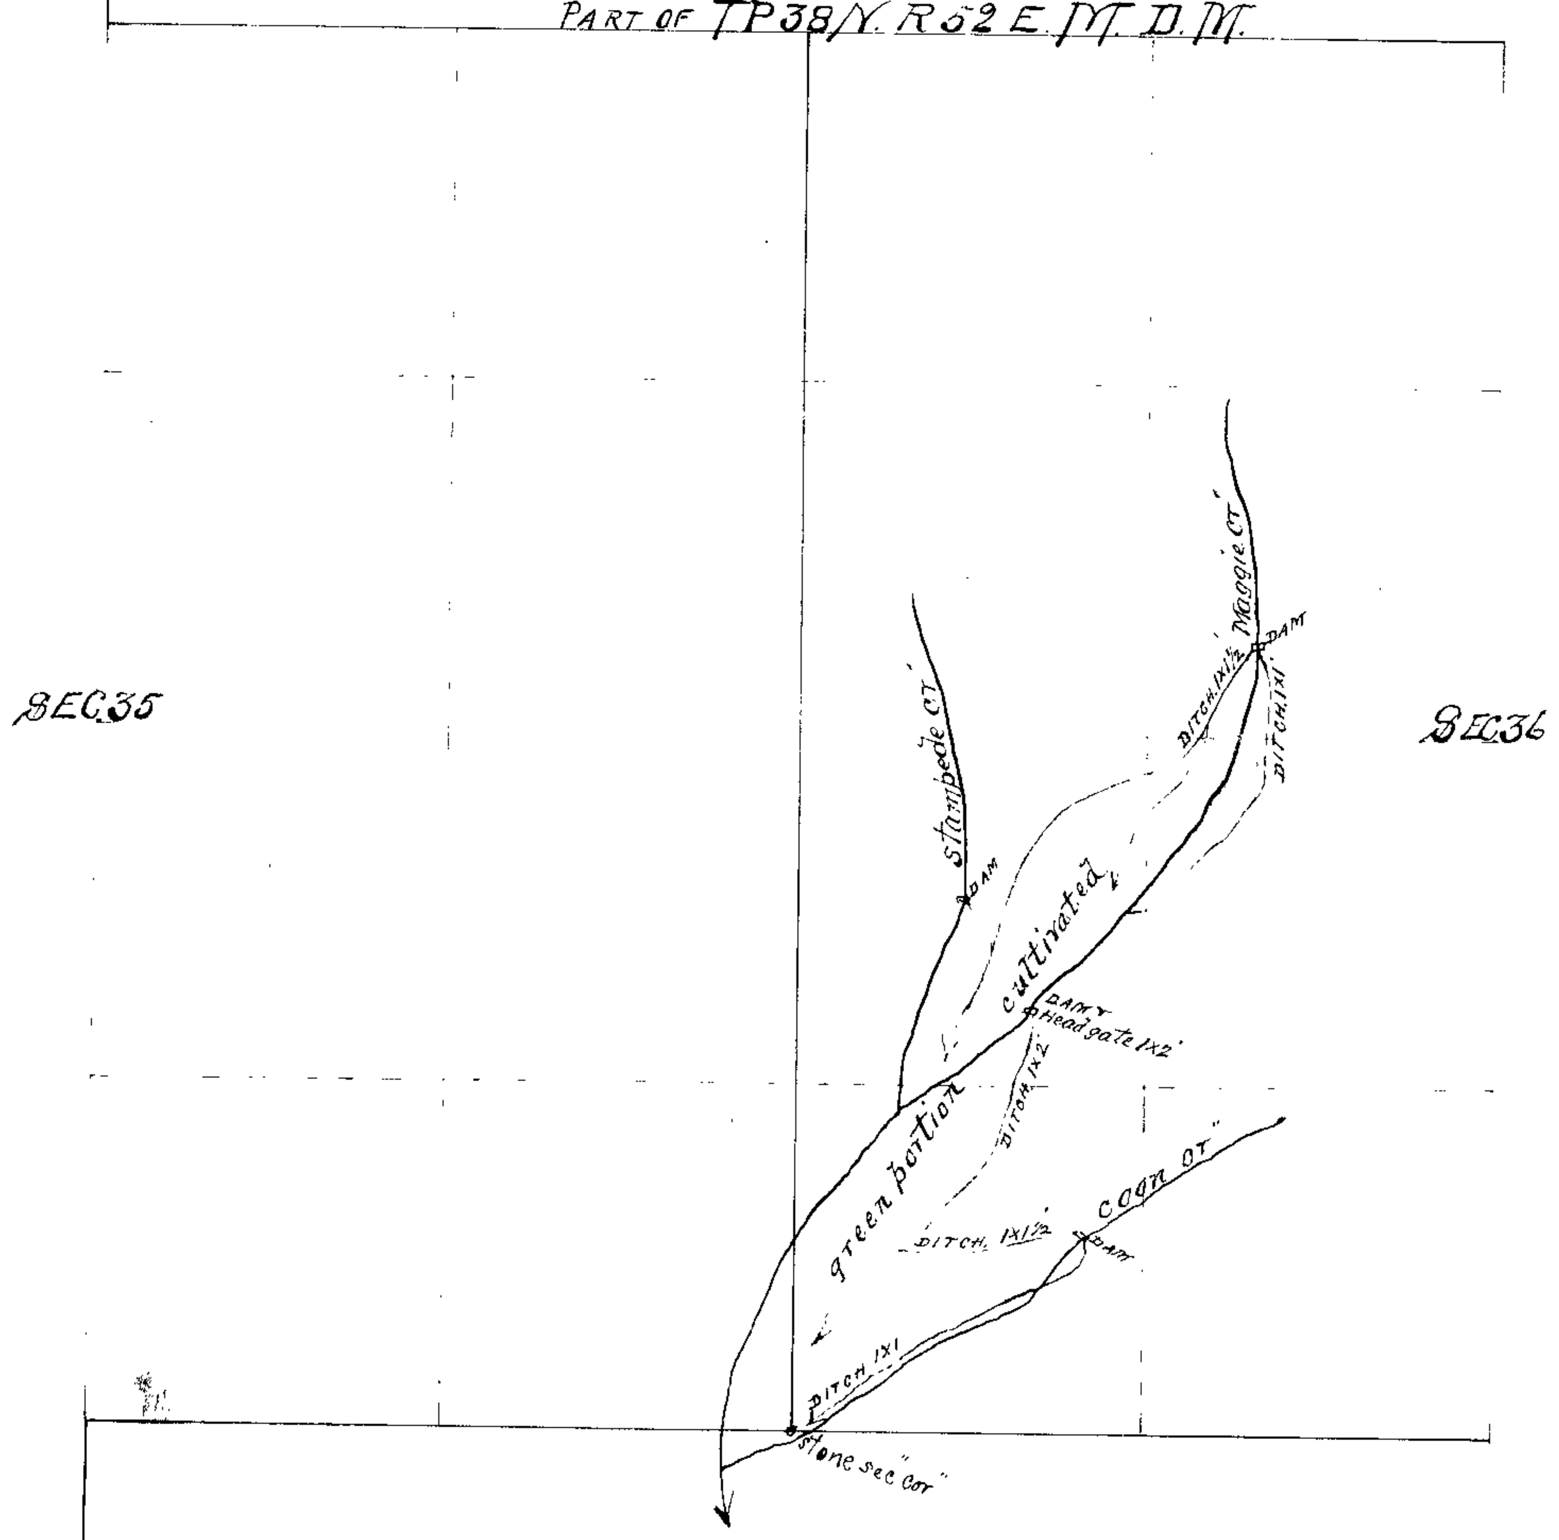

=MAP=

filed as proof of appropriation under permit No 2781 to the W. T. JENKINS Co.

State of Nevada } SS.
County of Elko }

C. M. Haws being first duly sworn, deposes and says that the above Map is a fairly accurate Plat of the lands irrigated by the W. T. JENKINS Co., as taken from the field notes of a survey made by me on the 9th day of May 1917.

that the map and survey were made at the instance of claimants of said lands and that it fairly shows the conditions there found by me

C. M. Haws Surveyor

subscribed and sworn to before me
this 10th day of May 1916

Hayden Henderson.
Notary Public, in and for Elko County Nevada.

FILED
14

note - the ditches in blue lines correspond
to the general fall of of the country
as near as may be. or 10 to 12' per 1000'

623 BK.4 3-30-22.
for 0.082 c.f.s.

2781