Section	Subdivision	TN	RE	Cultivated Acreage	Description of Culture	Date of First Culture
5	W½ of NW¼	43	55	70.0	Grass & Sage Pasture	
	NW¼ of SW¼			31.5	" " "	
				9.0	Meadow	
6	E½ of NE¼	43	55	19.1	Grass & Sage Pasture	
	NE¼ of SE¼			9.0	" " "	

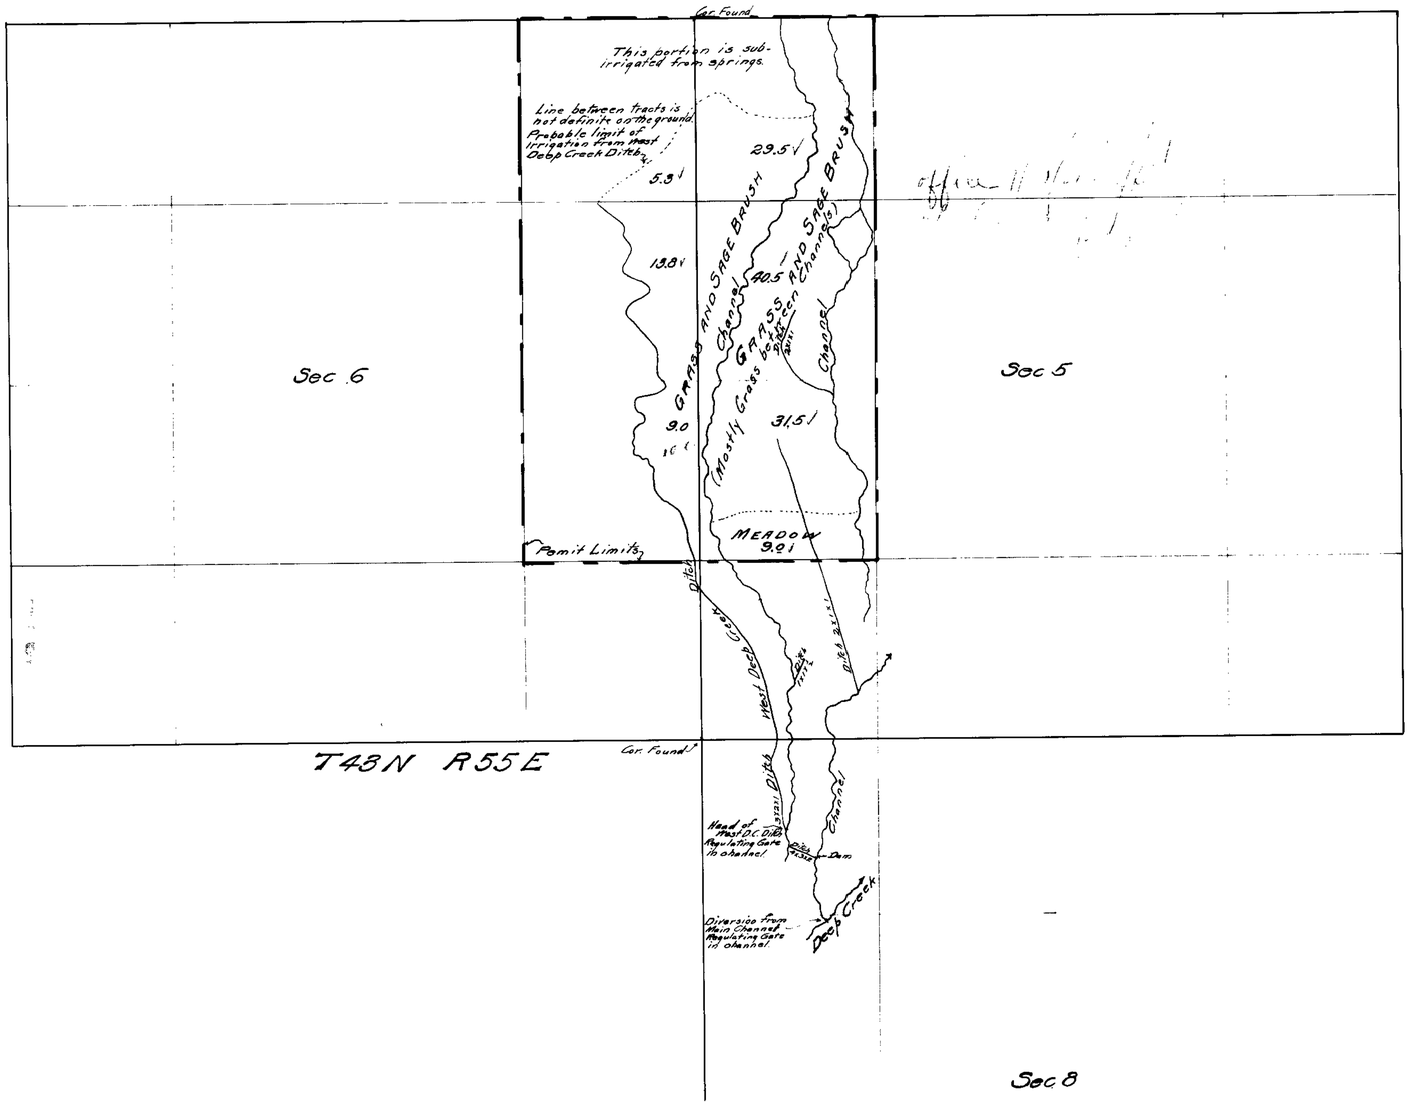

C.F. DeArmond

Emery G. Johnson

23rd

of June 21

Emery G. Johnson

Emery G. Johnson irrigated under Permit 2839

Chas. F. DeArmond
State Water Right Surveyor

24th June 21

Delpha M. Jewell

My Commission expires June 18, 1923

FILED
6-22-21
STATE ENGINEER'S OFFICE

569 BK. 4 1-18-22.
for 1.396 c.f.s.

CULTURAL MAP
PERMIT 2839
OF
EMERY G. JOHNSON
WATER SOURCE: DEEP CREEK
WATER SYSTEM: OWYHEE RIVER
ELKO COUNTY NEVADA
Surveyed by C.F. DeArmond
Scale 1 inch = 600 feet

2839