Section	Sub-division	Township	Range	Acres irrigated average	Description of Cultivation	Date of First Cult.	
25	NW¼ SE¼ N½ SW¼	12 North	44 East	25	alfalfa		
26	N½ SE¼	"	"	2	alfalfa		
26	N½ SW¼	"	"	25	"		
27	E½ SE¼	"	"	7	"		

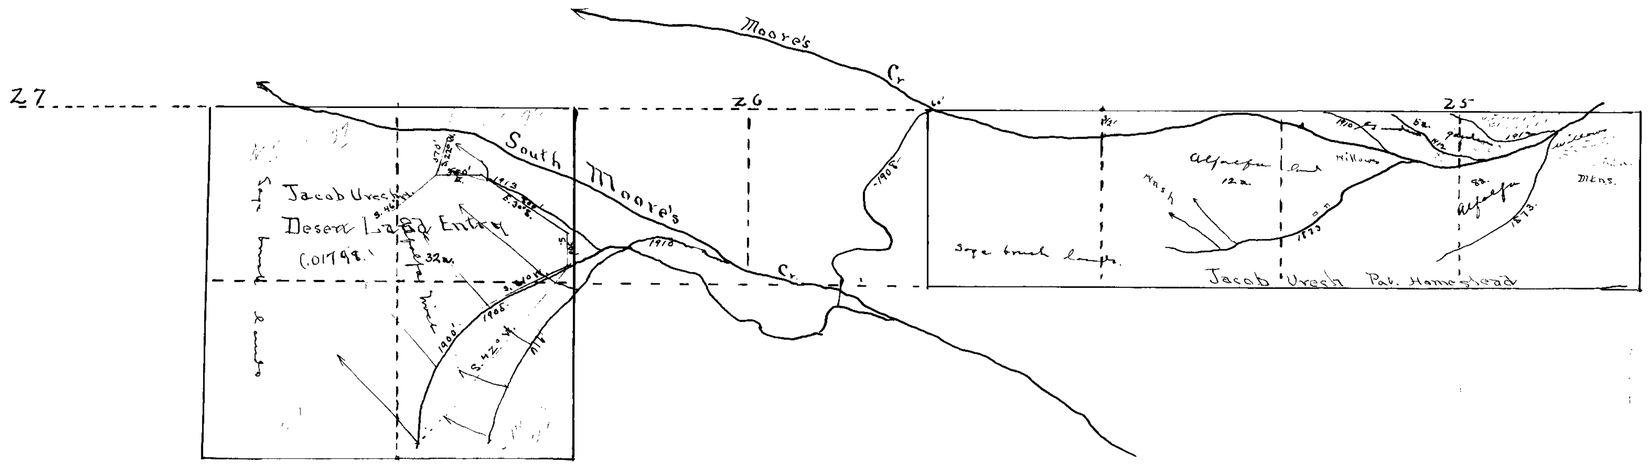

Amended and changed
Sept. 10. 1917
W. R. Gibson Surveyor

State of Nevada, County of Nye. SS.

W. R. Gibson, being first duly sworn, deposes and says. that the above map is a true and accurate plat of the lands irrigated by Jacob Urech, as taken from the field notes of a survey made by me, completed on the 16 day of Dec. 1913. The map and survey were made at the instance of Jacob Urech owner of said lands, and that it truly represents the irrigated lands said Jacob Urech. W. R. Gibson Surveyor.

Subscribed and sworn to before me this 23rd day of December 1913.

George Golay
Notary Public in and for Nye County, Nevada

Scale 600' = 1"
Date (as 1910,) year of Probable Construction.
—— Measurements Courses and distances
— Pipe lines

Jacob Urech
Round Mountain Nev.
Moore's and South Moore's Creeks
Nye County Nevada
361 BH.3 8-28-18.
for 0.32 c.f.s.

1 2850