Section	Subdivision	T.N	R.E	Acreage	Culture	Date of First Cultivation
31	SW¼ of SW¼	30	57	4.25	Irrig. Sage Pas.	
"	SE¼ of SW¼	"	"	4.50	" " "	
6	SE¼ of NE¼	29	57	4.50	Alfalfa	
"	" "	"	"	12.0	Irrig. Sage Pas.	
"	" "	"	"	2.6	Garden	

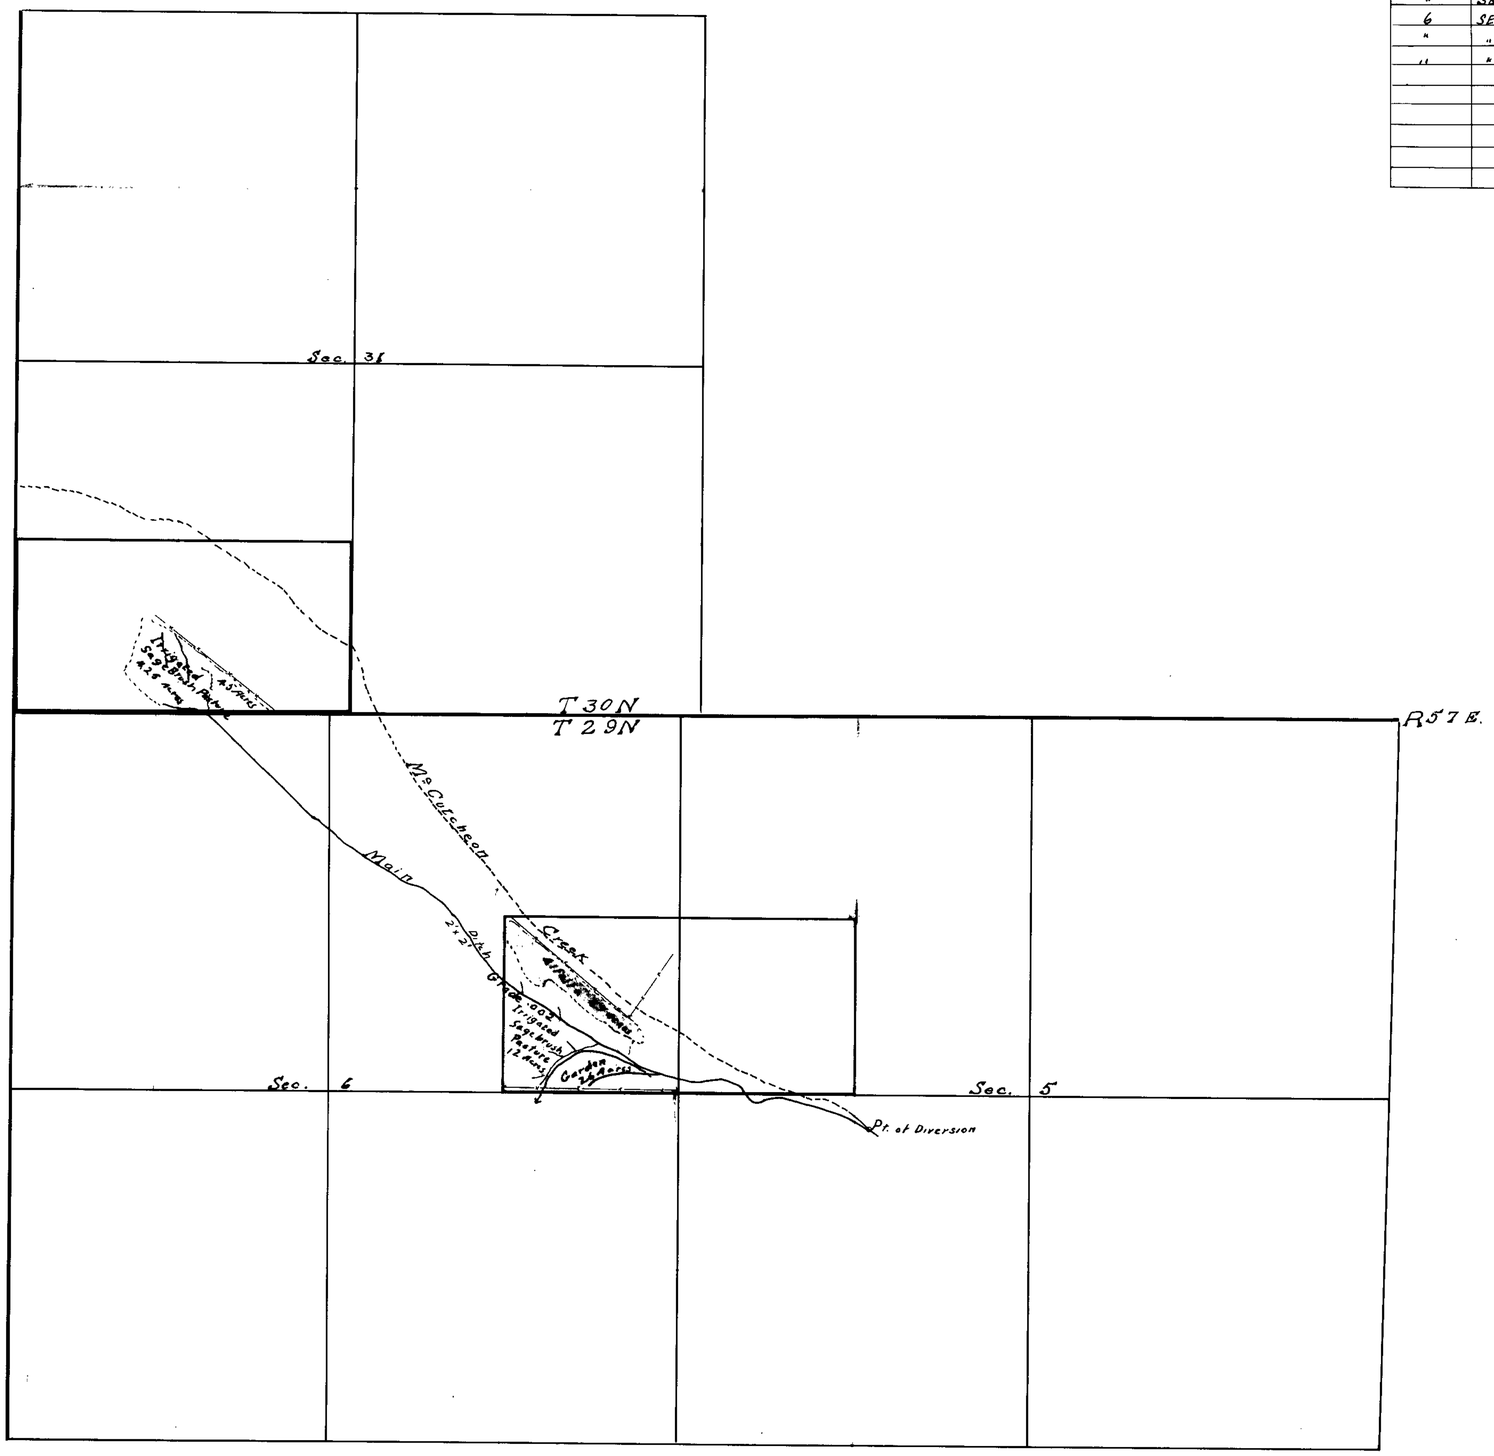

Wm Settelmeyer
Mrs Mary Campbell
Sept 20 30th
Mrs Mary Campbell
Mrs Mary Campbell
W Settelmeyer
Nov 22 9th
Geo F Williams,

Nov. 11, 1920.

MAP OF LANDS IRRIGATED FROM McCUTCHEON CREEK BY MRS MARY CAMPBELL JIGGS ELKO CO., NEVADA. APPLIC. UNDER No. 2862
Scale 1" = 600'
W.N. SETTELMEYER.

2862 — CERTIFICATE No. 7357 ISSUED 5-19-70

2862 2862