Section	Subdivision	Township	Range	Cultivated acreage	Description of Culture	Date of First Culture
35	NE¼ NW¼	33	33	6½	4 acres sagebrush and wild grass	1915
"	SE¼ NW¼	"	"	32	Grain & grass	1913
"	SW¼ NW¼	"	"	2	Grain & grass	1913

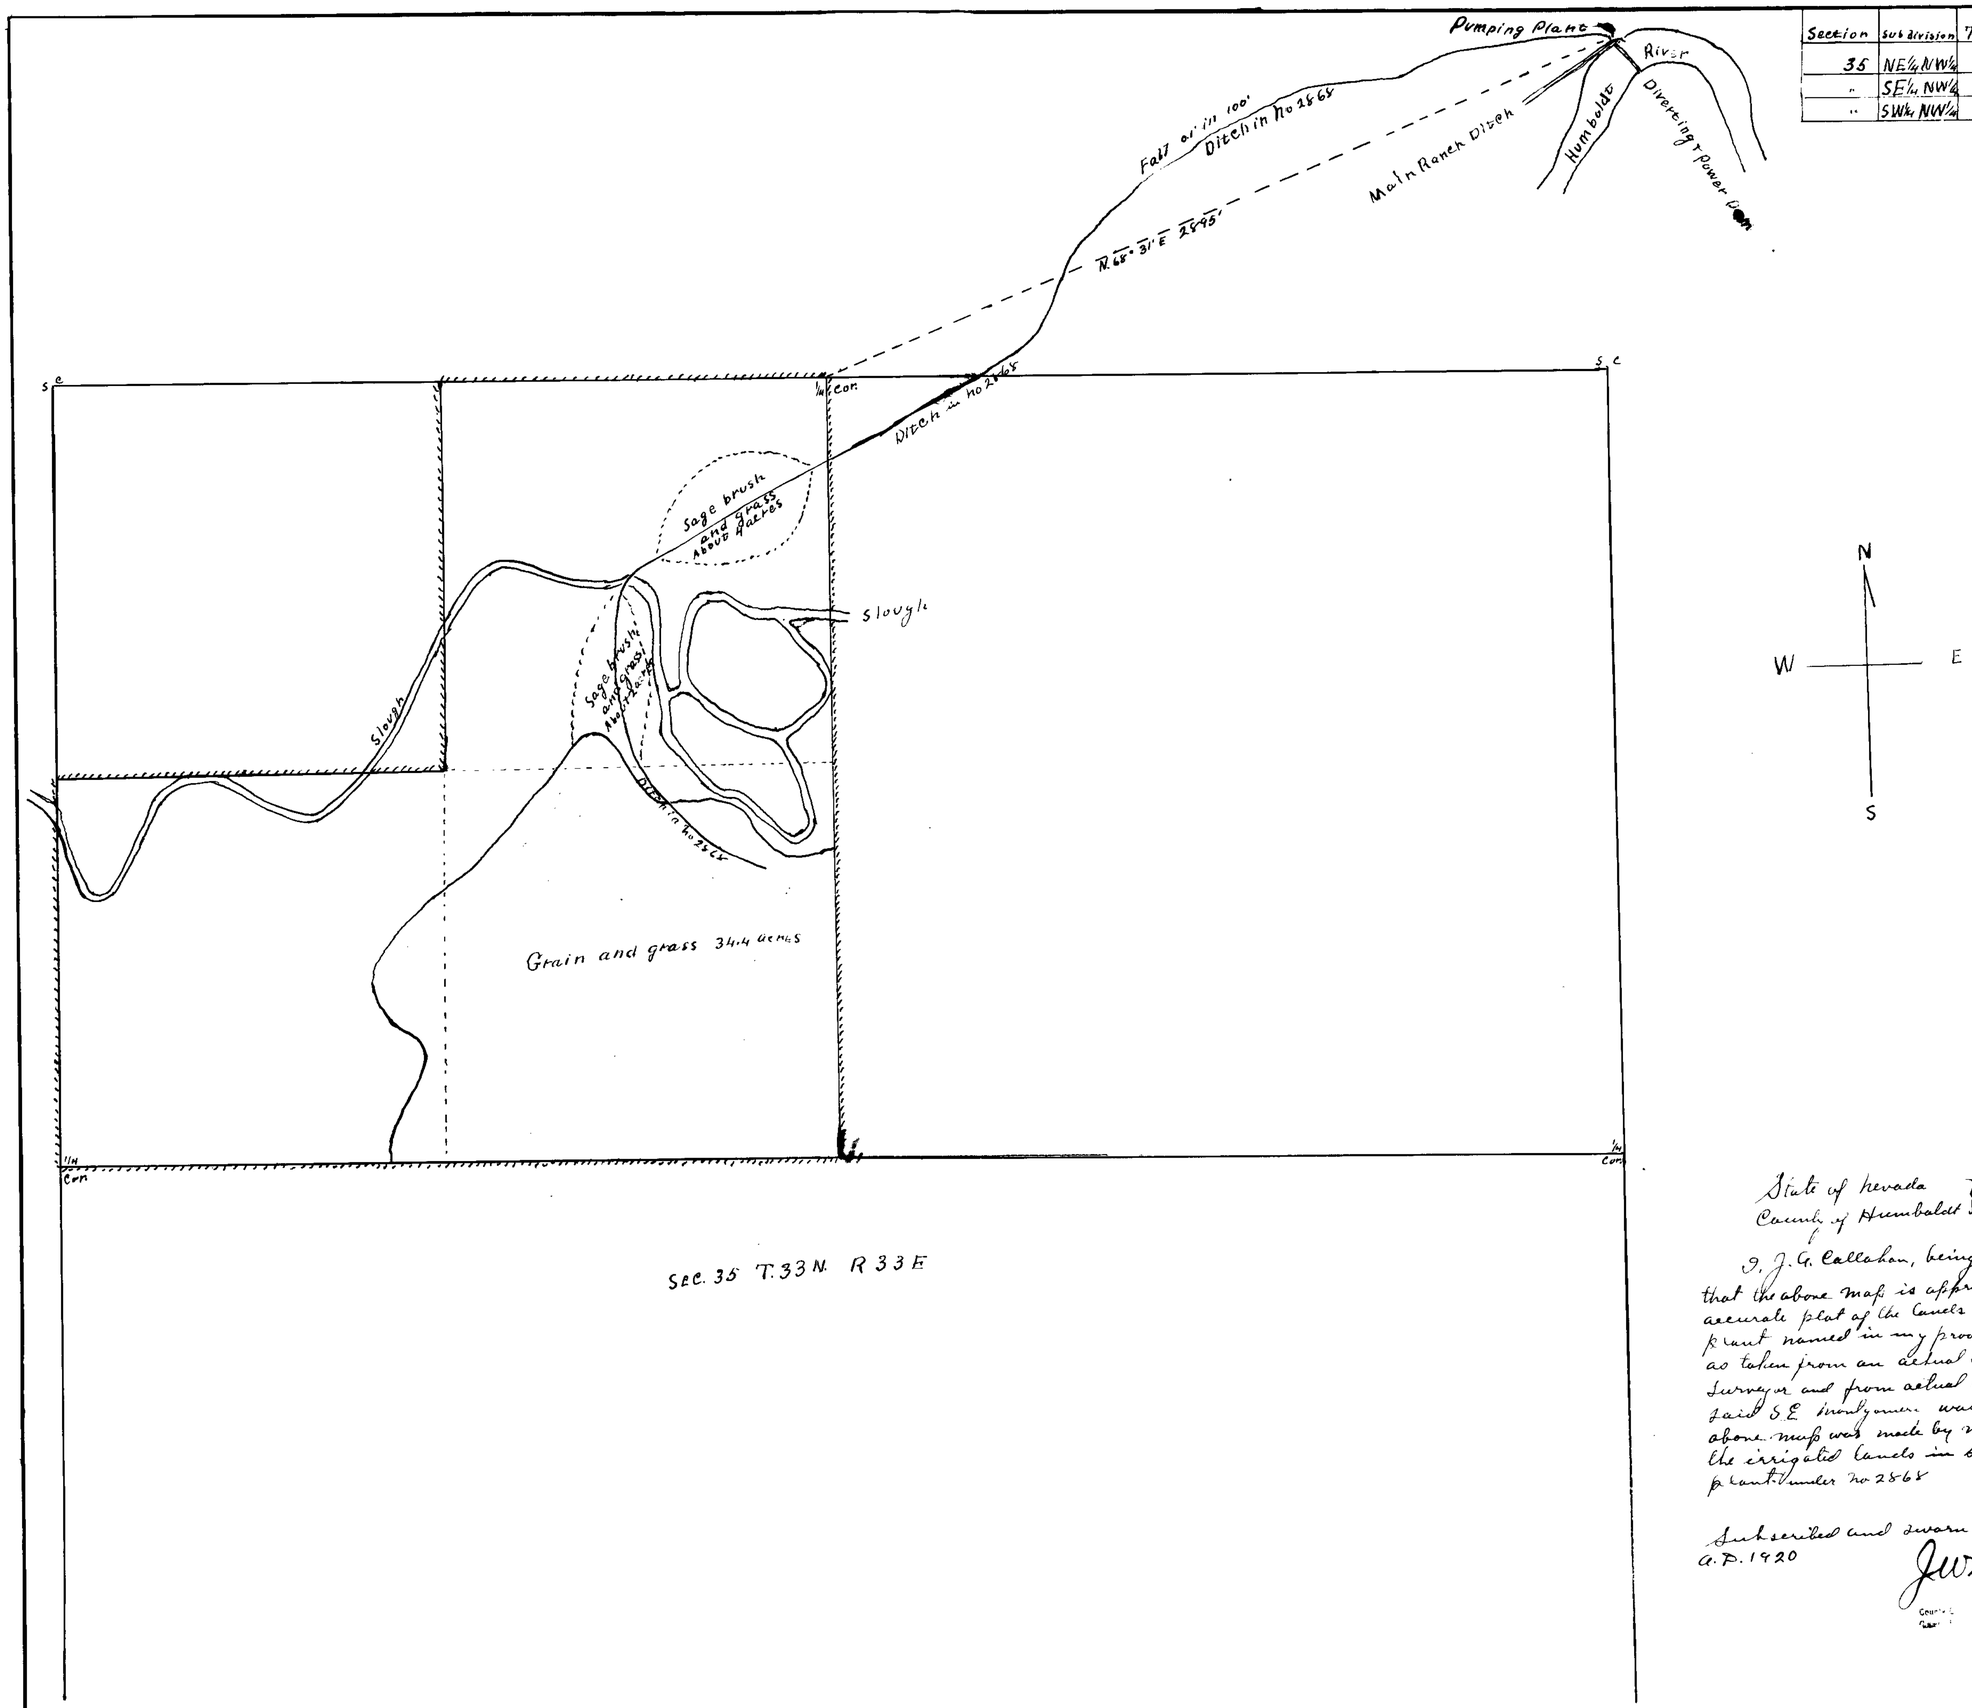

State of Nevada
County of Humboldt } ss

J. J. G. Callahan, being first duly sworn, deposes and says that the above map is approximately a true and correct and accurate plat of the lands irrigated by me from the pumping plant named in my proof of beneficial use of water by pumping as taken from an actual survey made by S.E. Montgomery, a surveyor and from actual knowledge of myself. The survey of said S.E. Montgomery was made in the year 1912. That the above map was made by me and that it substantially represents the irrigated lands in said 120 acre tract by said pumping plant under No 2868

J. G. Callahan

Subscribed and sworn to before me this 3rd day of January, A.D. 1920

J W Davey

Scale: 1" = 600'

Property of J.A Callahan
Showing beneficial use of water Under No 2868 for E½ NW¼ + SW¼ NW¼ Sec. 35 T 33 N. R 33 E, Containing 120 acres

2868