| Section | Subdivision | T N | RE | Cultivated Acreage | Description of Culture | Date of First Culture |
|---|---|---|---|---|---|---|
| 32 | E½ of E½ | 42 | 58 | 3.7 | Grass & Sage | |
| " | " | " | " | 35.7 | -do- (old cultivation) | |
| 33 | W½ of W½ | " | " | 23.0 | " " " | |
| " | " | " | " | 22.3 | Grass | |
| " | " | " | " | 30.2 | Grass & Sage | |
| | | | | | | |
| | | | | 114.9 | | |

Irrigated from Stag Creek only:- about 52 Acres
Irrigated from Reservoir:- about 62.9 Acres.

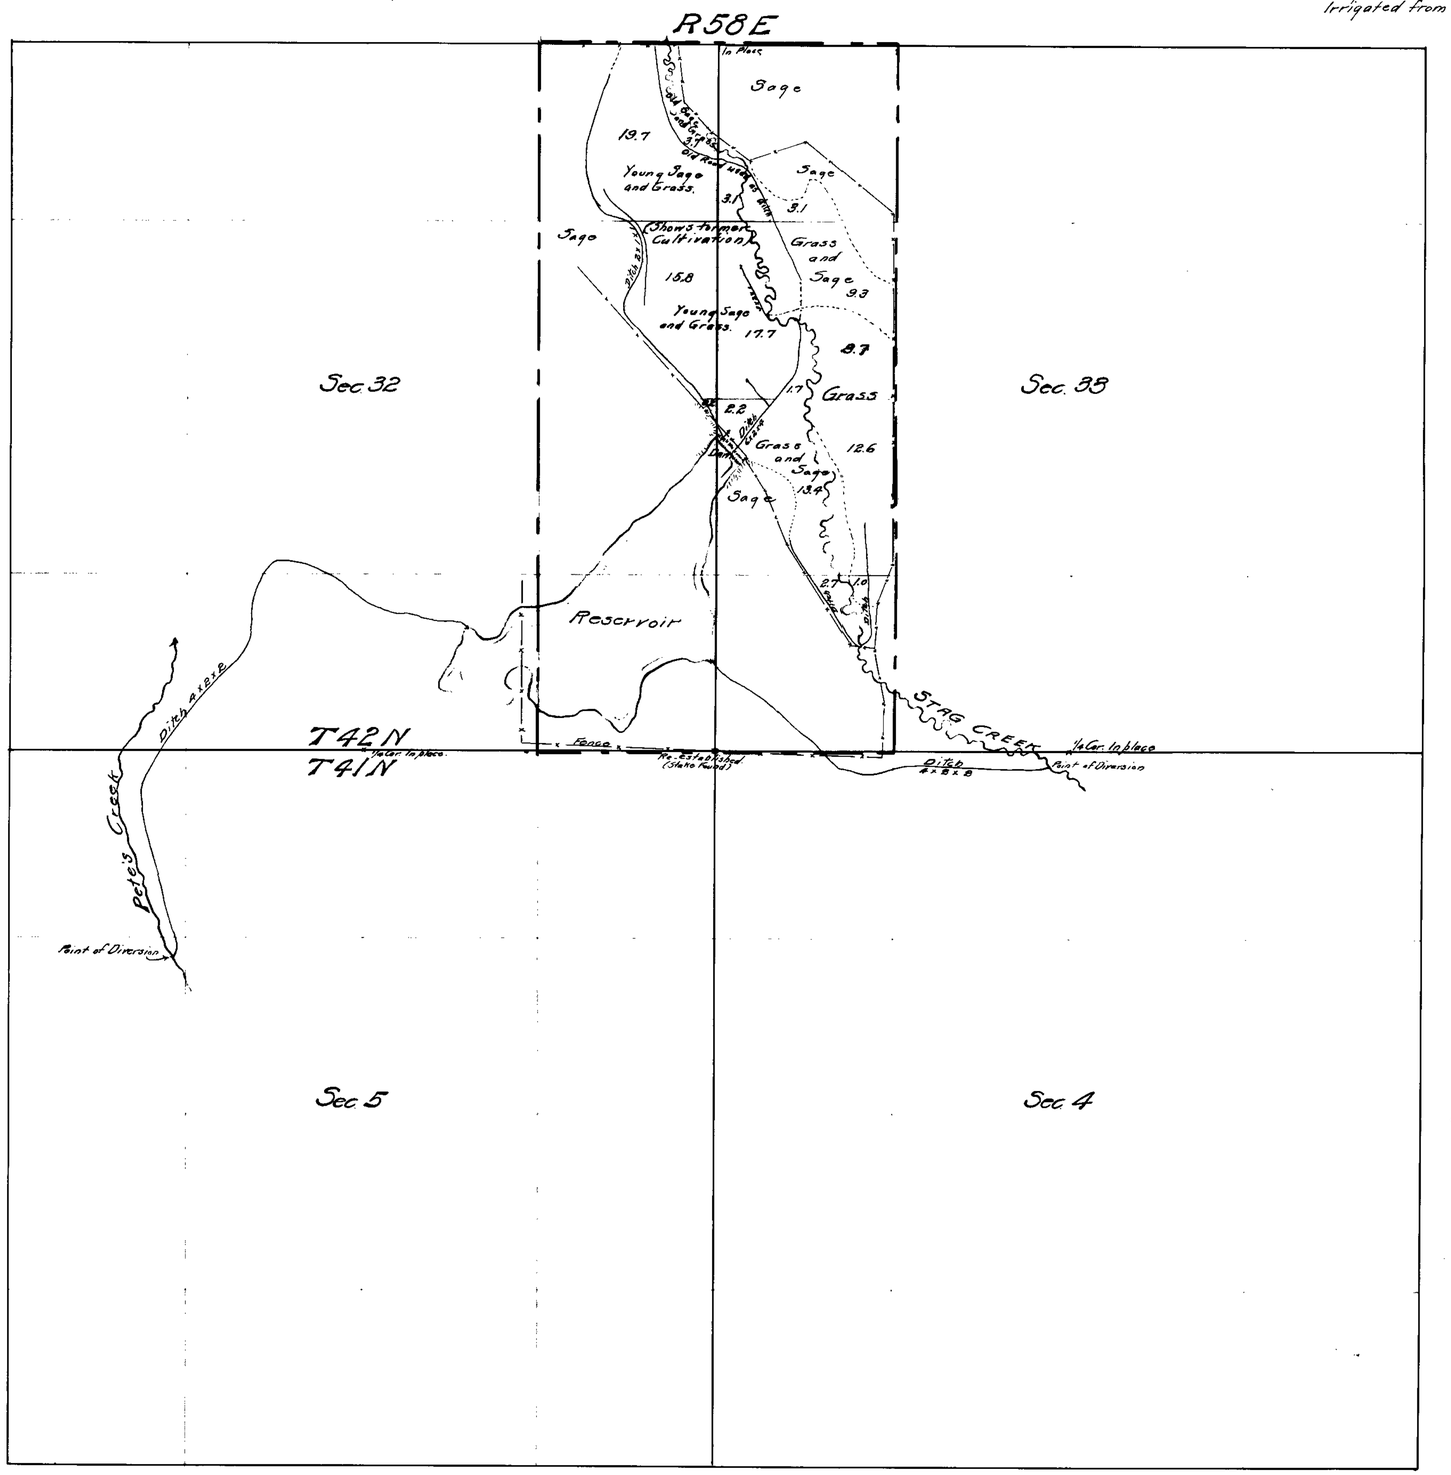


Chas. F. DeArmond
Mrs. Augustine Itcaina
of June 21 28th.
Mrs. Augustine Itcaina
Mrs. Augustine Itcaina irrigated under Permit No. 2878
Chas. F. DeArmond
State Water-right Surveyor
5th July 21
H. C. Castle
Water Commissioner Eighth District
Jan 4 - 1923.

FILED
8-13-21
STATE ENGINEER'S OFFICE

250 BK. 3 for 1.11 c.f.s 12-12-14

250 BK. 3 for 0.556 c.f.s. 12-12-14

# CULTURAL MAP
## PERMIT 2878
## OF
## AUGUSTINE ITCAINA

CHARLESTON NEVADA
SOURCE: STAG CREEK
SYSTEM: BRUNEAU RIVER
SURVEYED BY C. F. DeArmond.
Scale 1 Inch = 600 Ft.

2652 - 2878