Section	Subdivision	Township	Range	Cultivated Acreage	Culture	Date of First Culture
22	W½ of the NW¼	20 S	53 E	66.6	Alfalfa	
22	SW¼	"	"	8	Pasture	
				10.5	Corn	
				41.7	Barley	
				19.1	Alfalfa	
				83.	Pasture	
22						

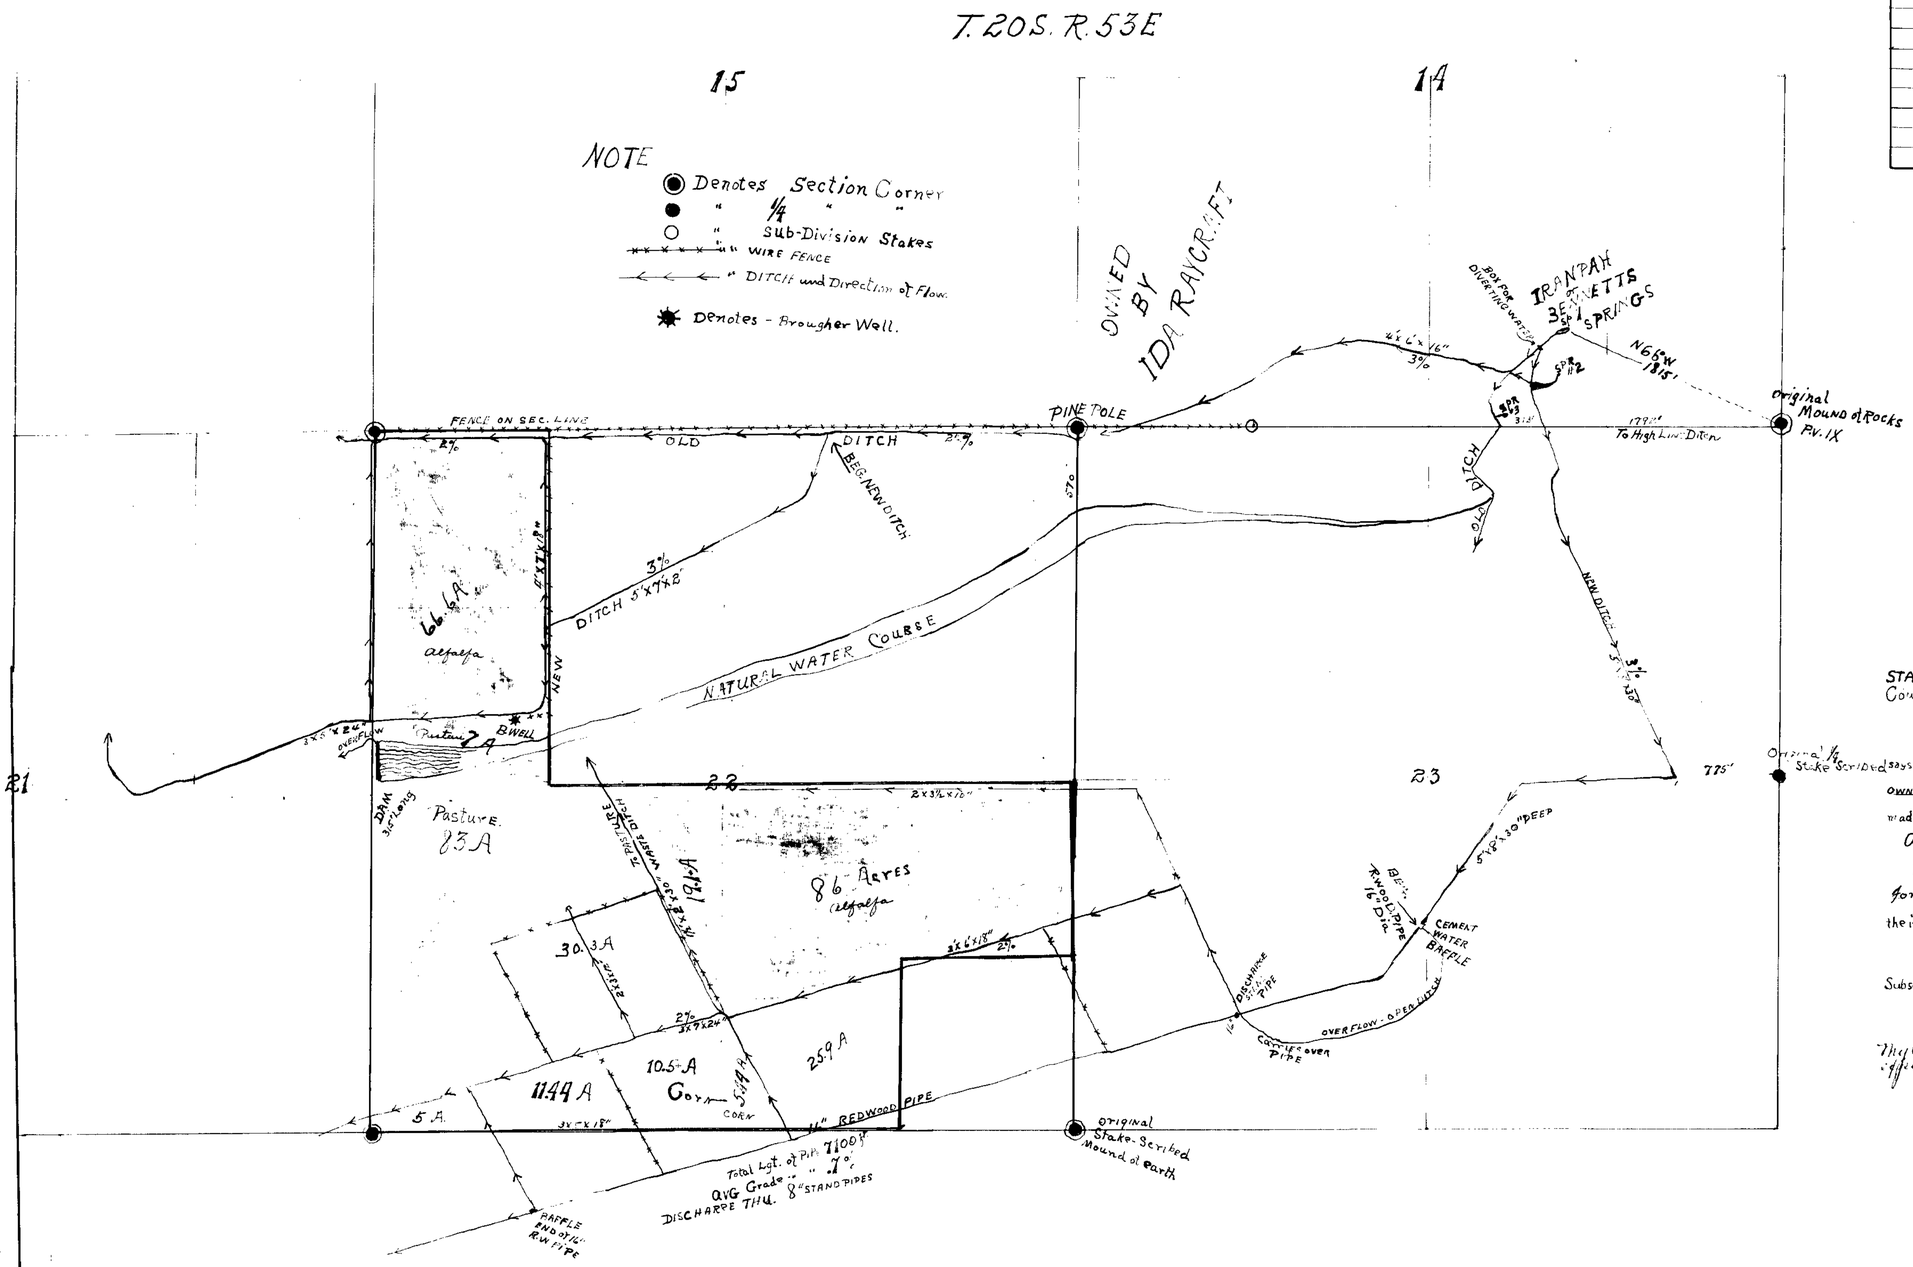

STATE OF NEVADA
County of Clark } ss

F. A. Buol being first duly sworn, deposes and says that the accompanying map is a true and accurate plat of the land irrigated and OWNED BY Pahrump Valley Company as taken from the field notes of a survey made by me and completed on the 20th day of NOVEMBER A.D. 1919

That the map and survey were made at the instance of E. S. Shoup, Gen. Mgr. for the Pahrump Valley Company and that it truly represents the irrigated lands of said Company

F. A. Buol
surveyor.

Subscribed and sworn to before me this 22 day of NOVEMBER 1919.

Mrs E. C. Burlingame
Notary Public in and for The County of Clark State of Nevada.

My Commission expires Sept. 9, 1923.

OFFICE OF STATE ENGINEER
CARSON CITY, NEVADA

CULTURAL MAP OF LANDS OF

No 2930.

Water Source IRANPAH or BENNETTS SPRINGS

Permit No. 1272, B.K.S. March 5, 1927 for 2.3294 c.f.s. irrig.

County of NYE

Surveyed by F. A. Buol Nov. 8th, 10th, 12th 1919

Mapped by F. A. Buol Finished Nov 20th 1919

Checked by

Approved by

SCALE 1 inch = 600 feet.

2930