Permit № 2942
Map showing the Nelson Ranch
Section 16
T36N-R38E
Humboldt County
Nevada
Scale 1"=200 ft Surveyed by
R.E. Tilden
Jan-Feb 1919.

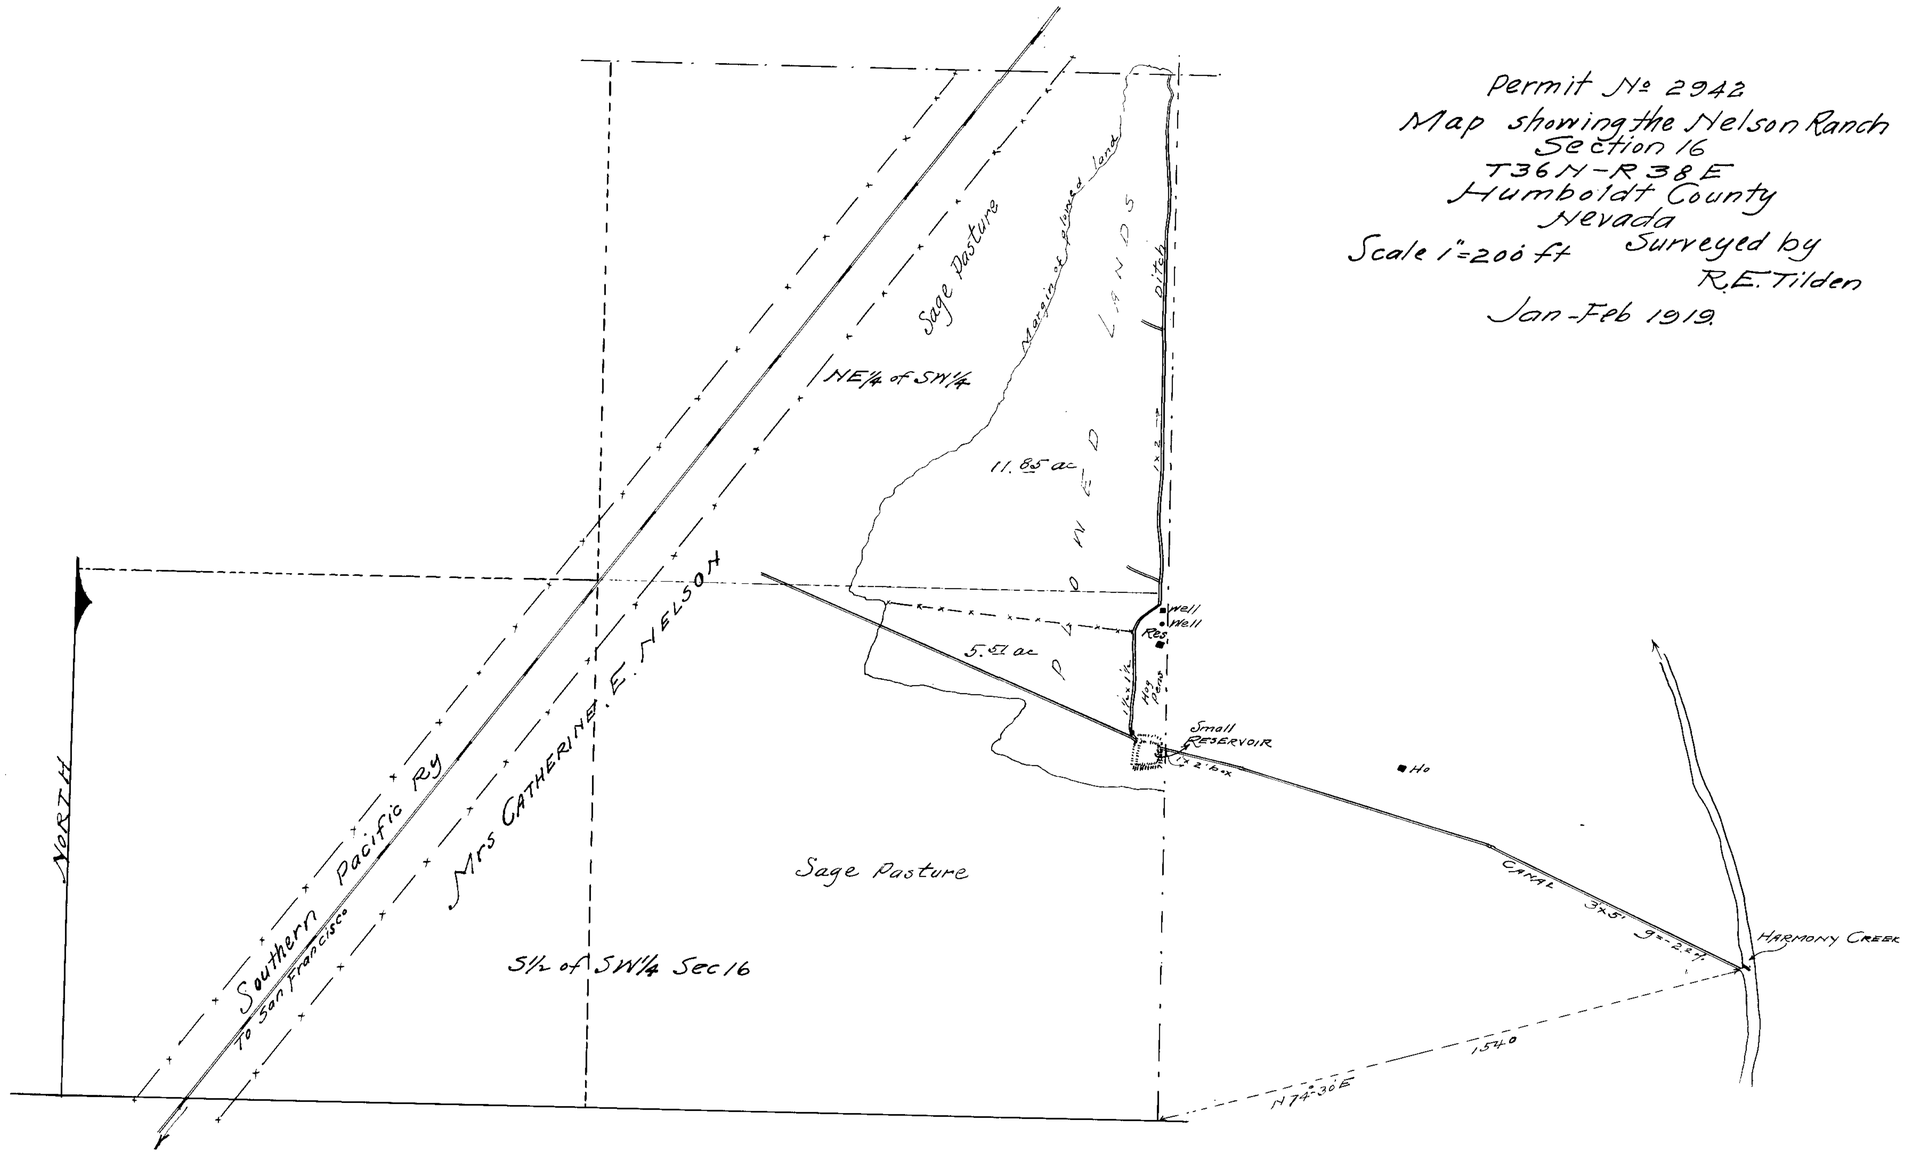

State of Nevada County
County of Humboldt } ss
R.E. Tilden being first duly sworn, deposes and says that the above map is a true and accurate plat of the lands irrigated by Mrs Catherine E. Nelson as taken from the field notes of a survey made by the and completed on Dec 21-1914 and reviewed again in Jan 1919. That the map and survey were made at the instance of Mrs Catherine E. Nelson owner of said lands and that it truly represents the irrigated parts of said property.

R.E. Tilden
Surveyor.

Subscribed and sworn to before me
this 4th day of February 1919.
J. G. Campbell
Notary Public in and for
Humboldt County
Nevada.

Certificate No. 3017 Issued Jan. 3, 1947

2942