STATE OF CALIFORNIA }ss
COUNTY OF INYO }

B.E. Sherwin, being first duly sworn, deposes and says that the above map is a true and accurate plat of the present cement and other ditches, and of the application of the water to beneficial purposes on the lands irrigated by Joseph L. Giroux as taken from the field notes of a survey made by me, completed on the 30th day of October, 1919.

That the map and survey were made at the instance of Joseph L. Giroux, owner of said lands, and it truly represents the irrigated Lands of said Joseph L. Giroux; also that the map represents the works described in Application № 2976 and the application of the water to beneficial purposes, together with the location of streams and ditches in the immediate vicinity.

B.E. Sherwin
Engineer

Subscribed and sworn to before me this 4th day of November, 1919

J. Preston
Notary Public in and for Inyo County, California.

Section	Subdivision	Township	Range	Cultivated Acreage	Description of Culture.
24	W½ of SW¼	3 South	35 East	80 +	Meadow
26	NE¼ of NE¼	3 South	35 East	17.32	Partly Cleared
	" "	" "	" "	1.29	Potatoes
	" "	" "	" "	1.32	Barley
26	SW¼ of NE¼	" "	" "	19.20	Brush & Meadow Pasture
	" "	" "	" "	1.20	Barley
	" "	" "	" "	38.70	Alfalfa
26	NW¼ of SE¼	" "	" "	8.30	Wheat
	" "	" "	" "	0.60	Wheat
	" "	" "	" "	22.20	Alfalfa
	" "	" "	" "	16.50	Brush Pasture
	" "	" "	" "	0.80	Sweet Clover

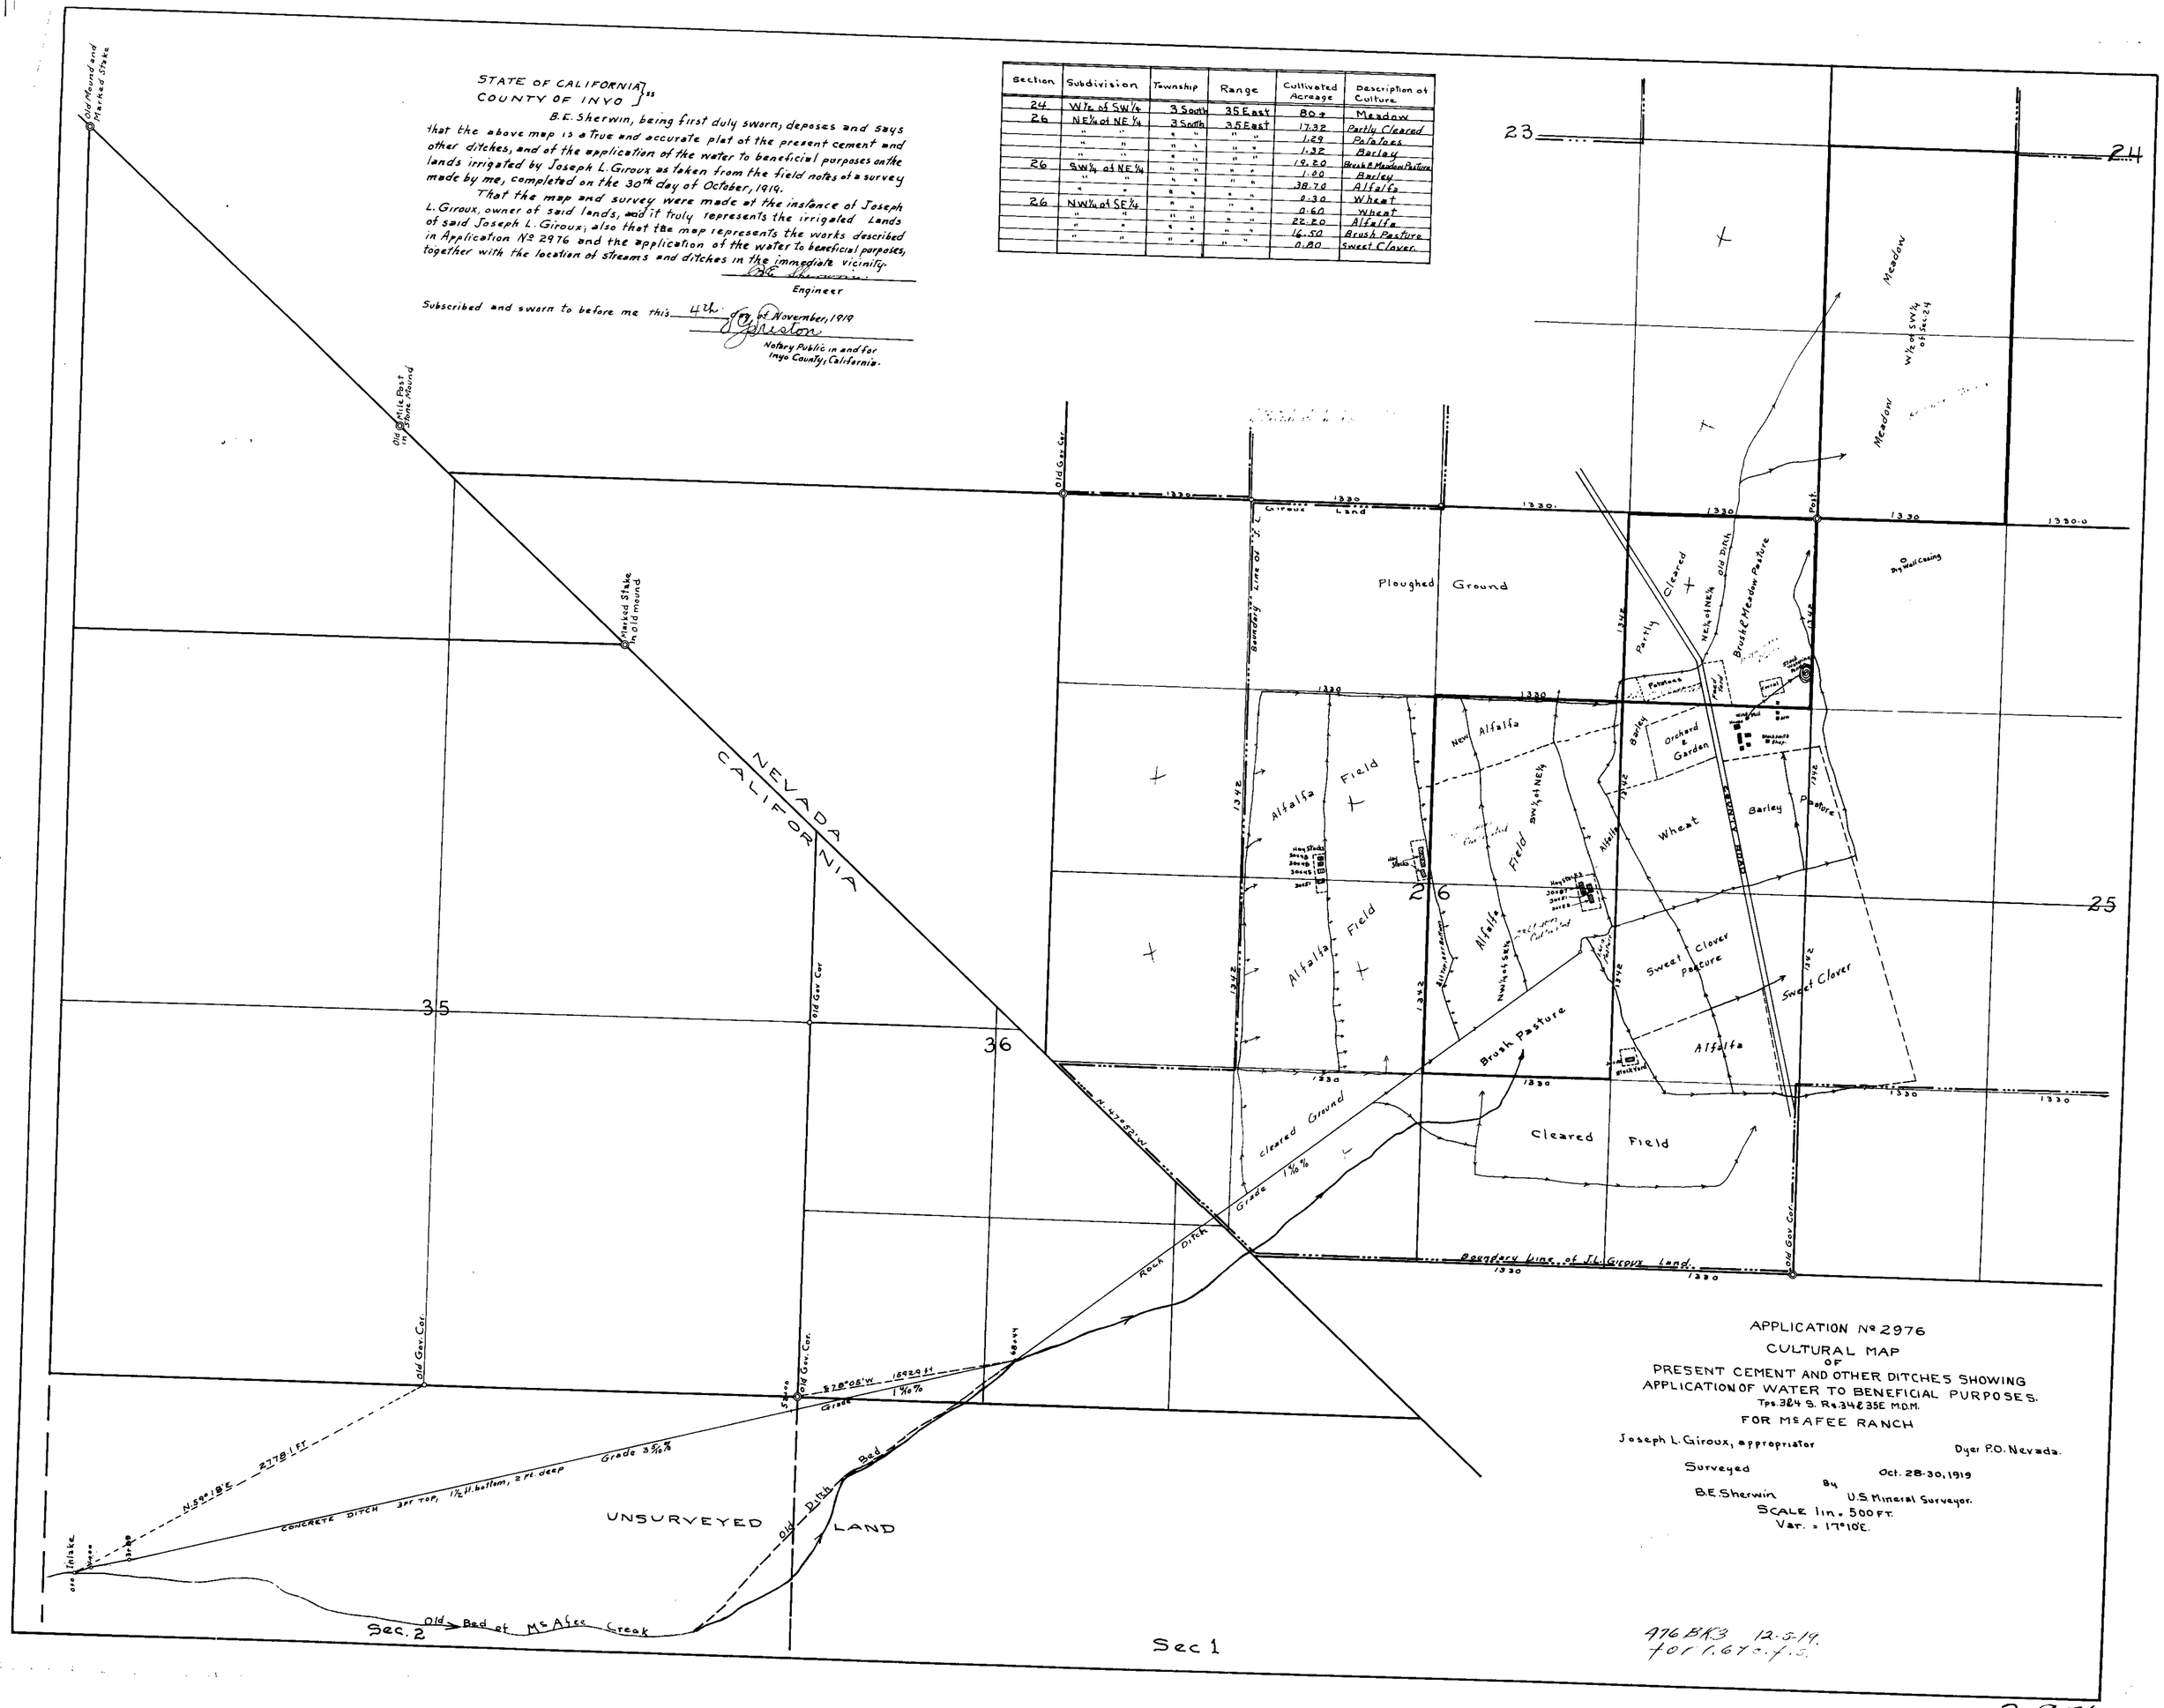

2976