Section	Subdivision	TN	RE	Acreage	Kind of Culture	Date of First Culture
6	Lot 3	36	60	33.00	Grain & Potatoes	
"	" 4	"	"	13.50	Grain	
"	" 5	"	"	13.75	Grain & Potatoes	
"	" "	"	"	3.20	Alfalfa	
"	" 6	"	"	18.25	"	
"	" "	"	"	21.50	Grain	
				103.15		
	Total			103.15	Acres	

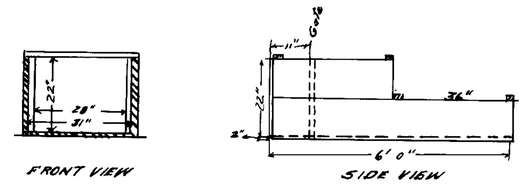

HEAD GATE.

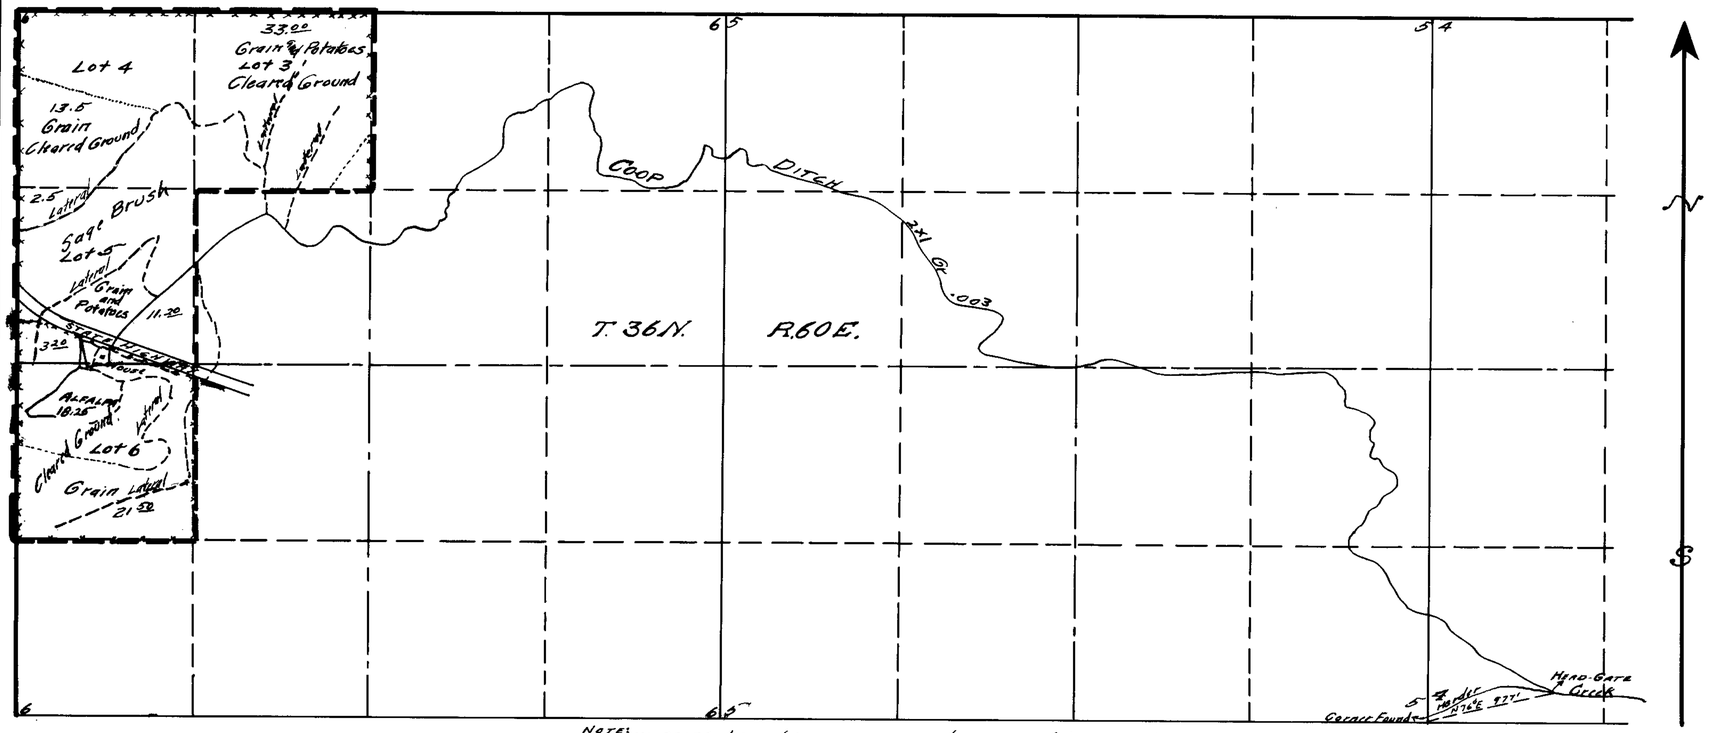

Note: No crops have been grown on above ground in recent years due to water shortage. The culture shown was indicated to me by Mr J.L. Parker, the applicant.

STATE OF NEVADA }
COUNTY OF ELKO } SS

I, W.H. Settelmyer, being first duly sworn, depose and say that this map has been correctly drawn to the designated scale from field notes of a survey made by me on the 4th day of January 1930; that it truly and correctly represents the location and extent of the works used to divert water from HERDER CREEK IN ELKO COUNTY NEVADA, by J.L. PARKER for Irrigation purposes under application No. 2986. That the point of diversion, the location, size and grades of the diverting channel, location and description of all measuring devices, location and extent of lands owned or controlled by the applicant upon which water applied for under application No. 2986 is used, together with the area and kind of culture in each 40 acre subdivision, and the location and names of all other works or streams which are crossed by or connected with said works are fully and correctly shown thereon.

STATE WATER RIGHT SURVEYOR.

Subscribed and sworn to before me this day of January 1930

NOTARY PUBLIC IN AND FOR ELKO COUNTY, NEVADA.

Date

SCALE 1" = 600'

MAP
TO ACCOMPANY PROOF OF BENEFICIAL USE UNDER APPLICATION NO. 2986 FOR IRRIGATION BY J.L. PARKER FROM HERDER CREEK.

FILED
January 27, 1930
STATE ENGINEER'S OFFICE

2986