SECTION	SUB-DIVISION	TOWNSHIP	RANGE	CULTIVATED ACREAGE	DESCRIPTION OF CULTURE	DATE OF FIRST CULTURE

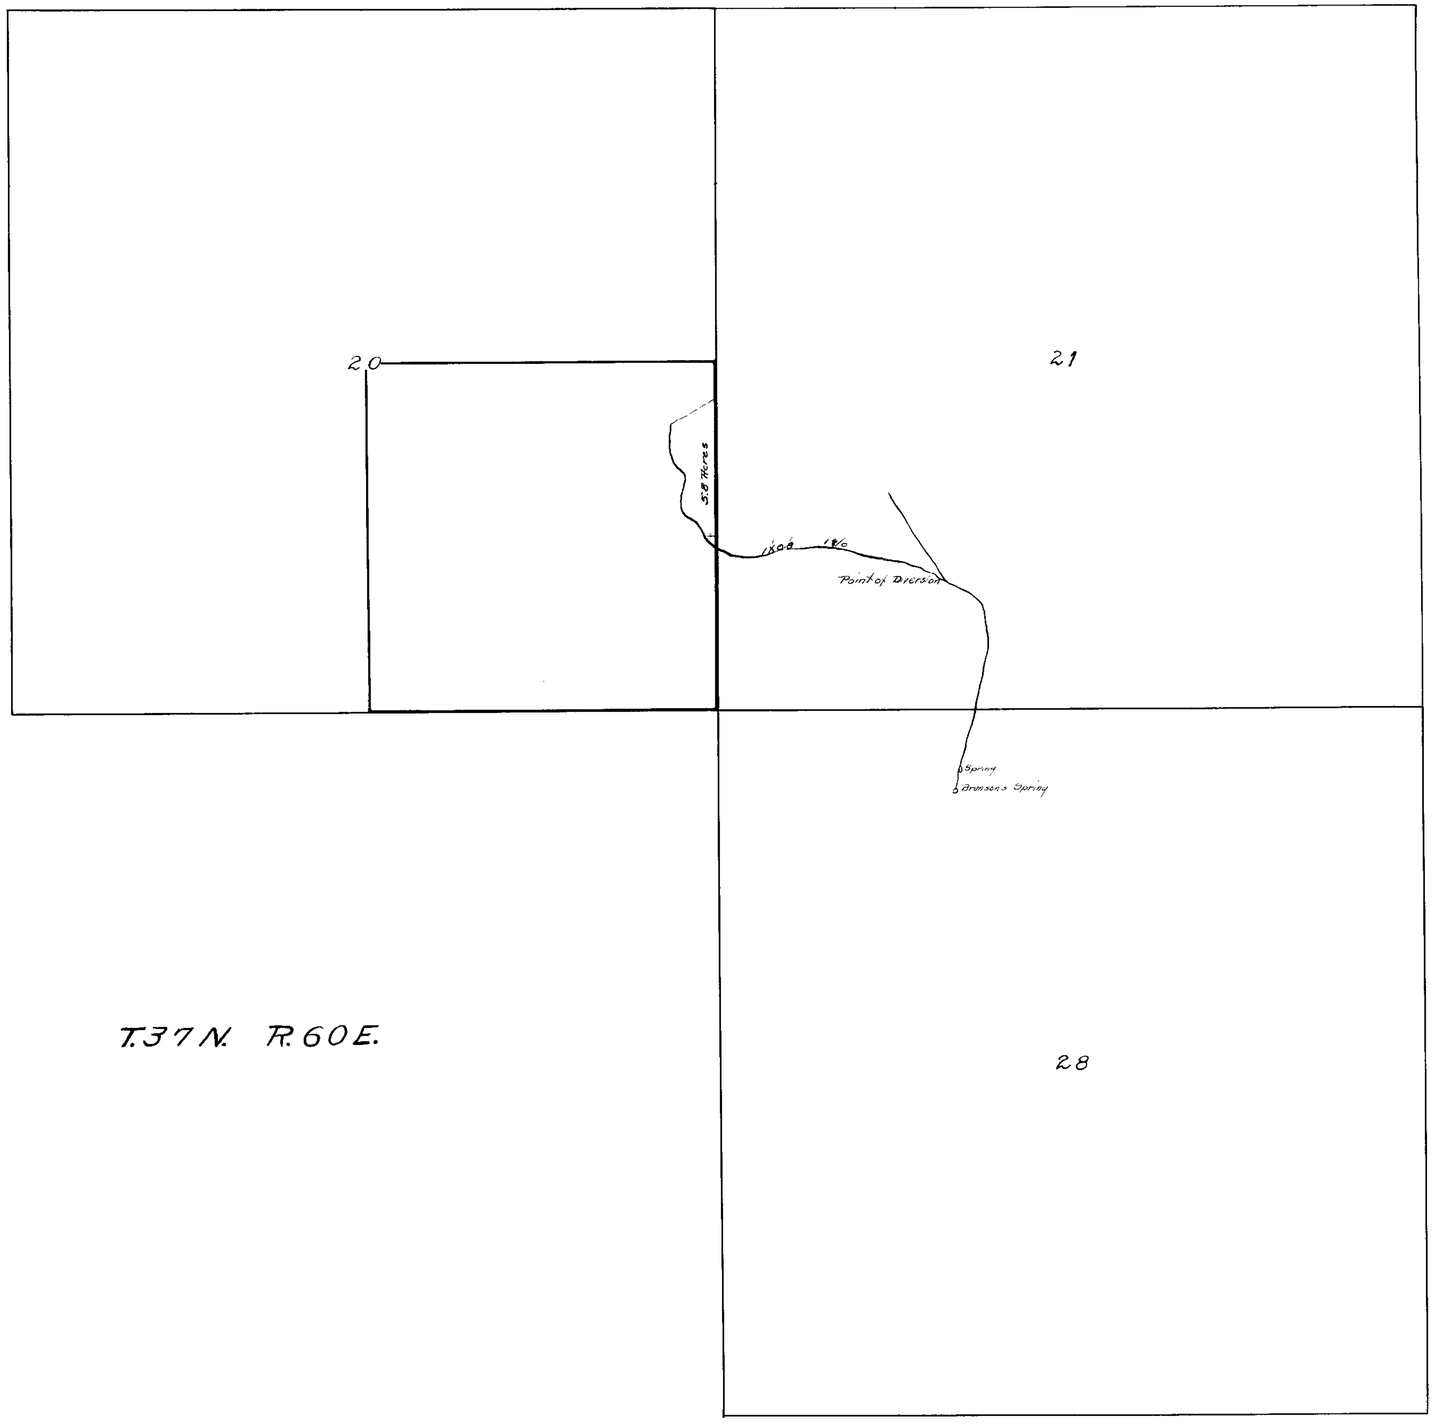

CULTURAL MAP

— OF —

PERMIT NO. 3008

— HELD BY —

HYRUM BRUNSON

[THE WATERS OF BRUNSON'S SPRING ARE USED UNDER THIS PERMIT]

SCALE 600 FT TO AN INCH

STATE OF NEVADA }
COUNTY OF ELKO } SS

F R Jacoby, being first duly sworn, deposes and says that the above map is a true and accurate plot of the lands irrigated by Hyrum Brunson, as taken from the field notes of a survey made by me completed on the 25th day of April 1916

That the map and survey were made at the instance of Hyrum Brunson owner of said lands and that it truly represents the irrigated lands of said Hyrum Brunson

F R Jacoby Surveyor

Subscribed and sworn to before me this 24 day of June, 1916

Phil S. Triplett

Notary Public, in and for ELKO County, Nevada

337 BK.3 5-12-17.
for.058 - f.s

3008