Section	Subdivision	Township	Range	Cultivated acreage	Description of Culture	Date of first Culture
30	Lot 17	39 N	23 E	9.75	Cleared 50% Rye Grass	
"	" "	" "	" "	8.34	Meadow	
"	" 18	" "	" "	4.50	"	
"	" 25	" "	" "	7.70	"	
"	" "	" "	" "	15.84	Cleared 50% Rye Grass	
"	" "	" "	" "	4.00	Grain	
"	" 26	" "	" "	2.93	Meadow	
31	" 4	" "	" "	6.20	Cleared 50% Rye Grass	
			Total	59.26		

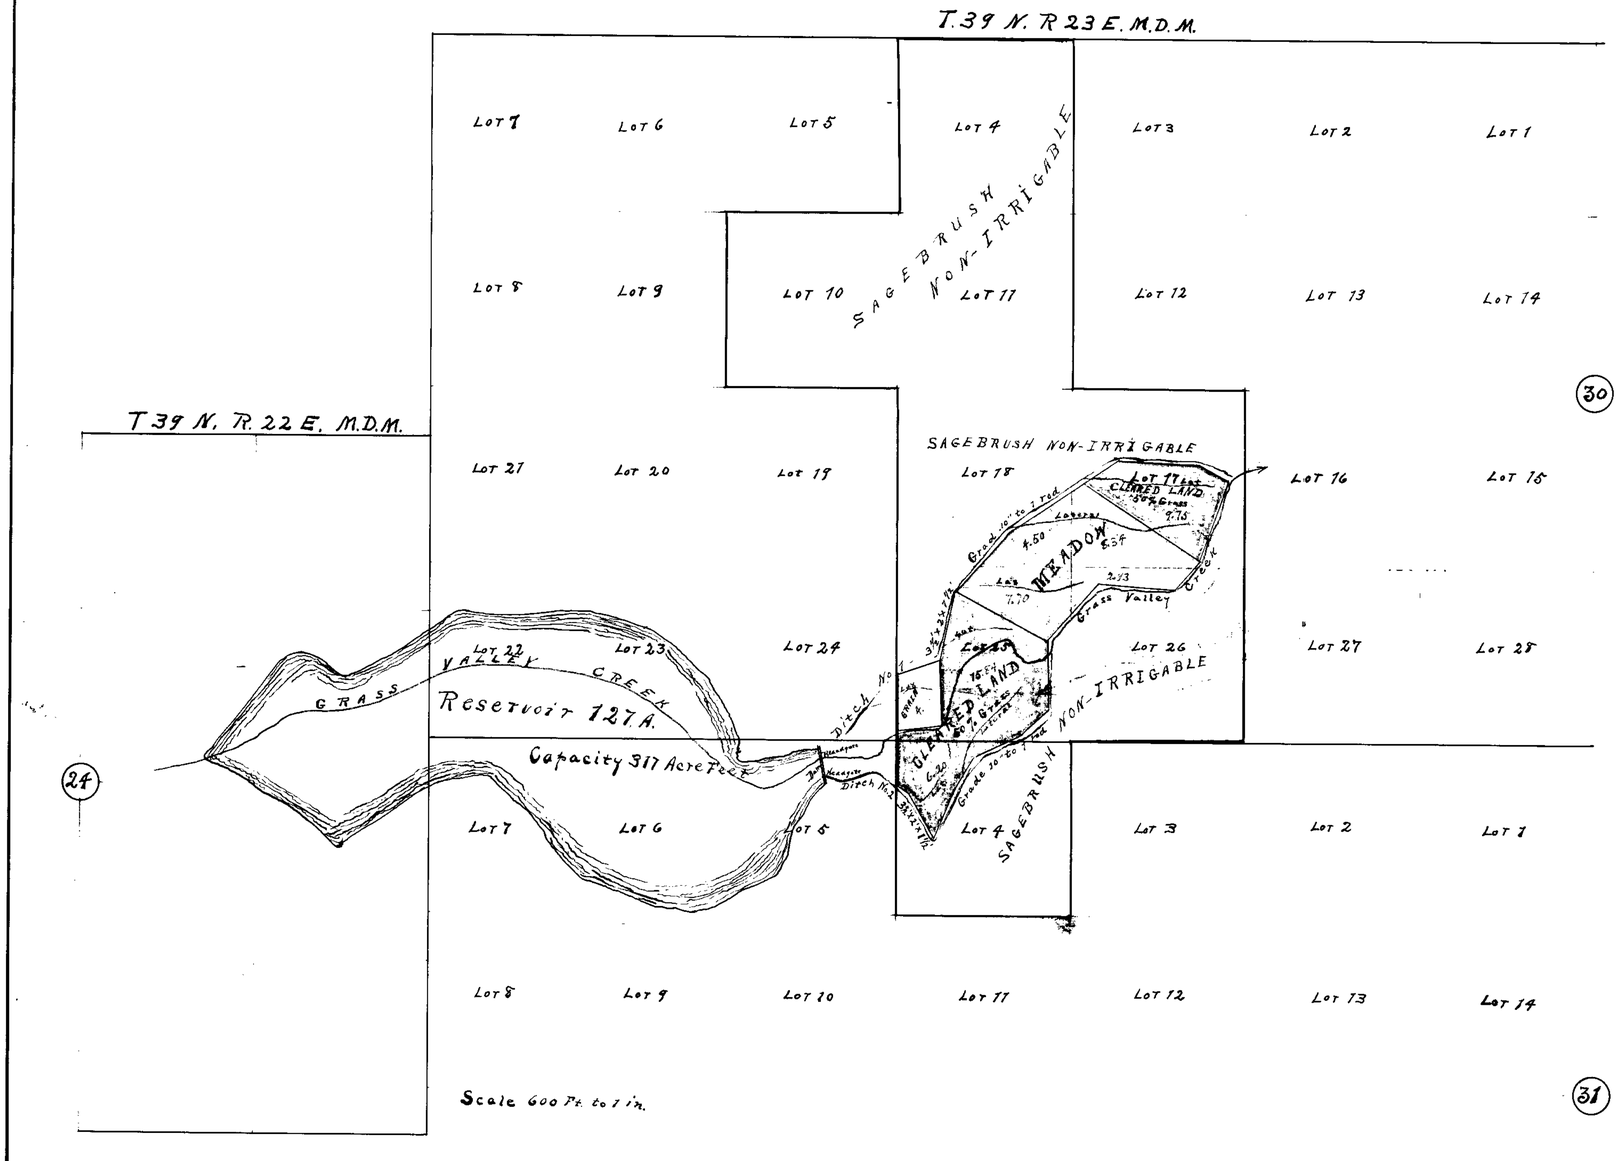

Scale 600 Ft. to 1 in.

State of Nevada }
County of Washoe } ss.

I, Mont E. Hutchison, being first duly sworn, depose and say that the above map is a true and accurate plat of the lands irrigated by Ernest E. Murphey, as taken from the field notes of a survey made by me, completed on the 22" day of June, 1922.

That the map and survey were made at the instance of Ernest E. Murphey, owner of said lands, and that it truly represents the irrigated lands of said Ernest E. Murphey.

Mont E. Hutchison
State Water-Right Surveyor

Subscribed and sworn to before me this 2" day of July 1922.

E. K. Beemer
County Clerk
By Wm. F. Murdock Deputy

Grass Valley Creek.
Ernest E. Murphey, Permit No. 3031.
Gerlach, Washoe County, Nevada.

644 BK4 7-15-22.
for 237.04 acre ft per annum

FILED
July 10, 1922
STATE ENGINEER'S OFFICE

3031