	Sec.	Sub division	Township	Range	Cultivated acreage	Culture	Date of first culture
Myers.	20	SW¼ SE¼	47 N	60 E	2 acres	Timothy	
	20	NW¼ SE¼	47 N	60 E	10 acres	Timothy	
	20	NE¼ SW¼	47 N	60 E	5 acres	Timothy + Wild Hay	
	20	SE¼ NW¼	47 N	60 E	6 acres	Timothy + Wild Hay	
Nichols.	20	SW¼ NE¼	47 N	60 E	10 acres	Timothy	
	"	"	"	"	1 acre	Garden	
	20	NW¼ NE¼	47 N	60 E	10 acres	Timothy + Wild Hay	
	"	"	"	"	1 acre	Timothy	
	20	NE¼ NW¼	47 N	60 E	5 acres	Timothy + Wild Hay	
	17	SE¼ SW¼	47 N	60 E	5 acres	Wild Hay	

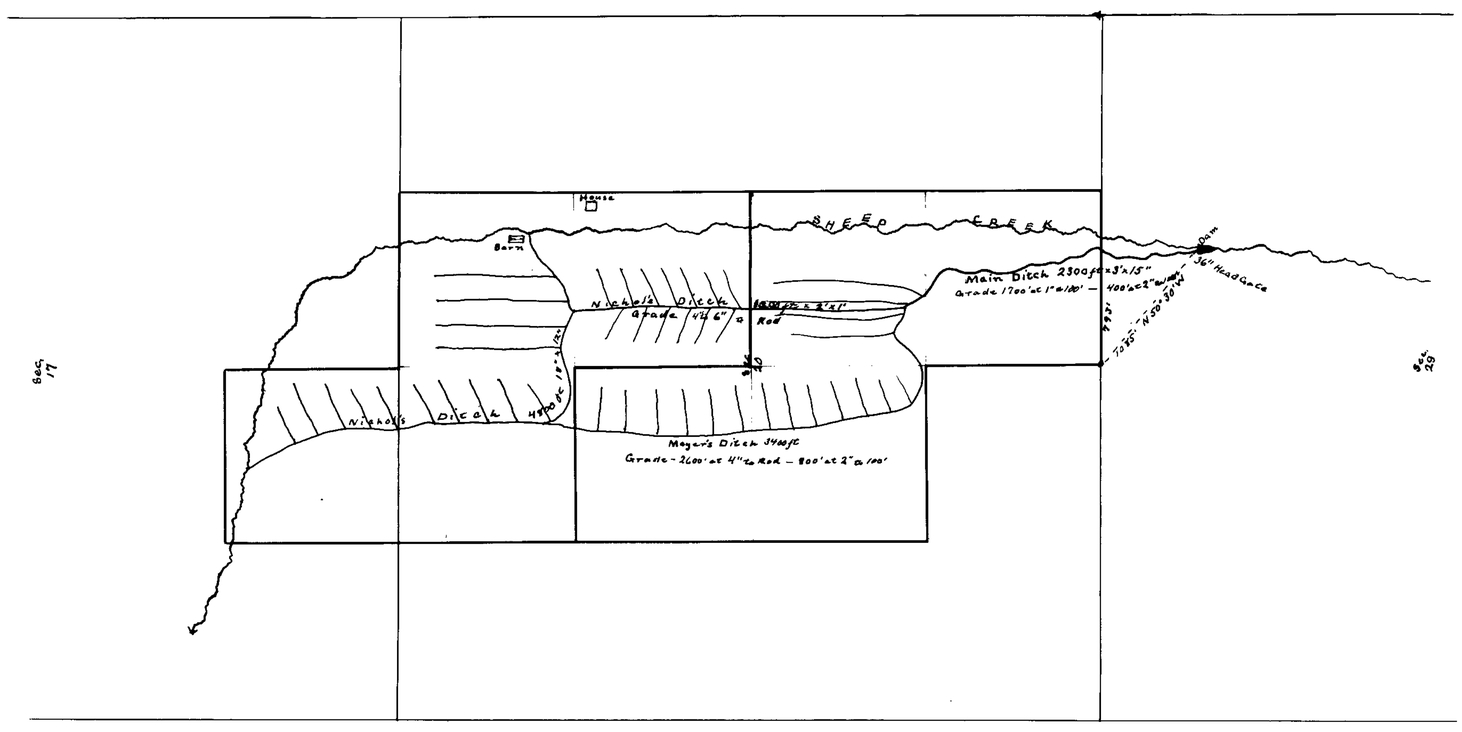

CULTURAL MAP
W. E. Myers + D. K. Nichols.
Sheep Creek
Scale of map. 600 ft. to 1 inch.

State of Nevada
County of Elko } ss

I, Winthrop W. Fisk, being first duly sworn, depose and say, that the above map is a true and accurate plat of the lands irrigated by Myers + Nichols as taken from the field notes of a survey made by me, completed on the 6th day of August, 1916.

That the map and survey were made at the instance of Myers + Nichols owners of said lands, and that it truly represents the irrigated lands of said Myers + Nichols.

Winthrop W. Fisk, C.E.
Surveyor.

Subscribed and sworn to before me this 8th day of August, 1916.

Ralph P. Silver
Notary Public, in and for Elko County, Nevada

FILED
AUG 11 1916

3073