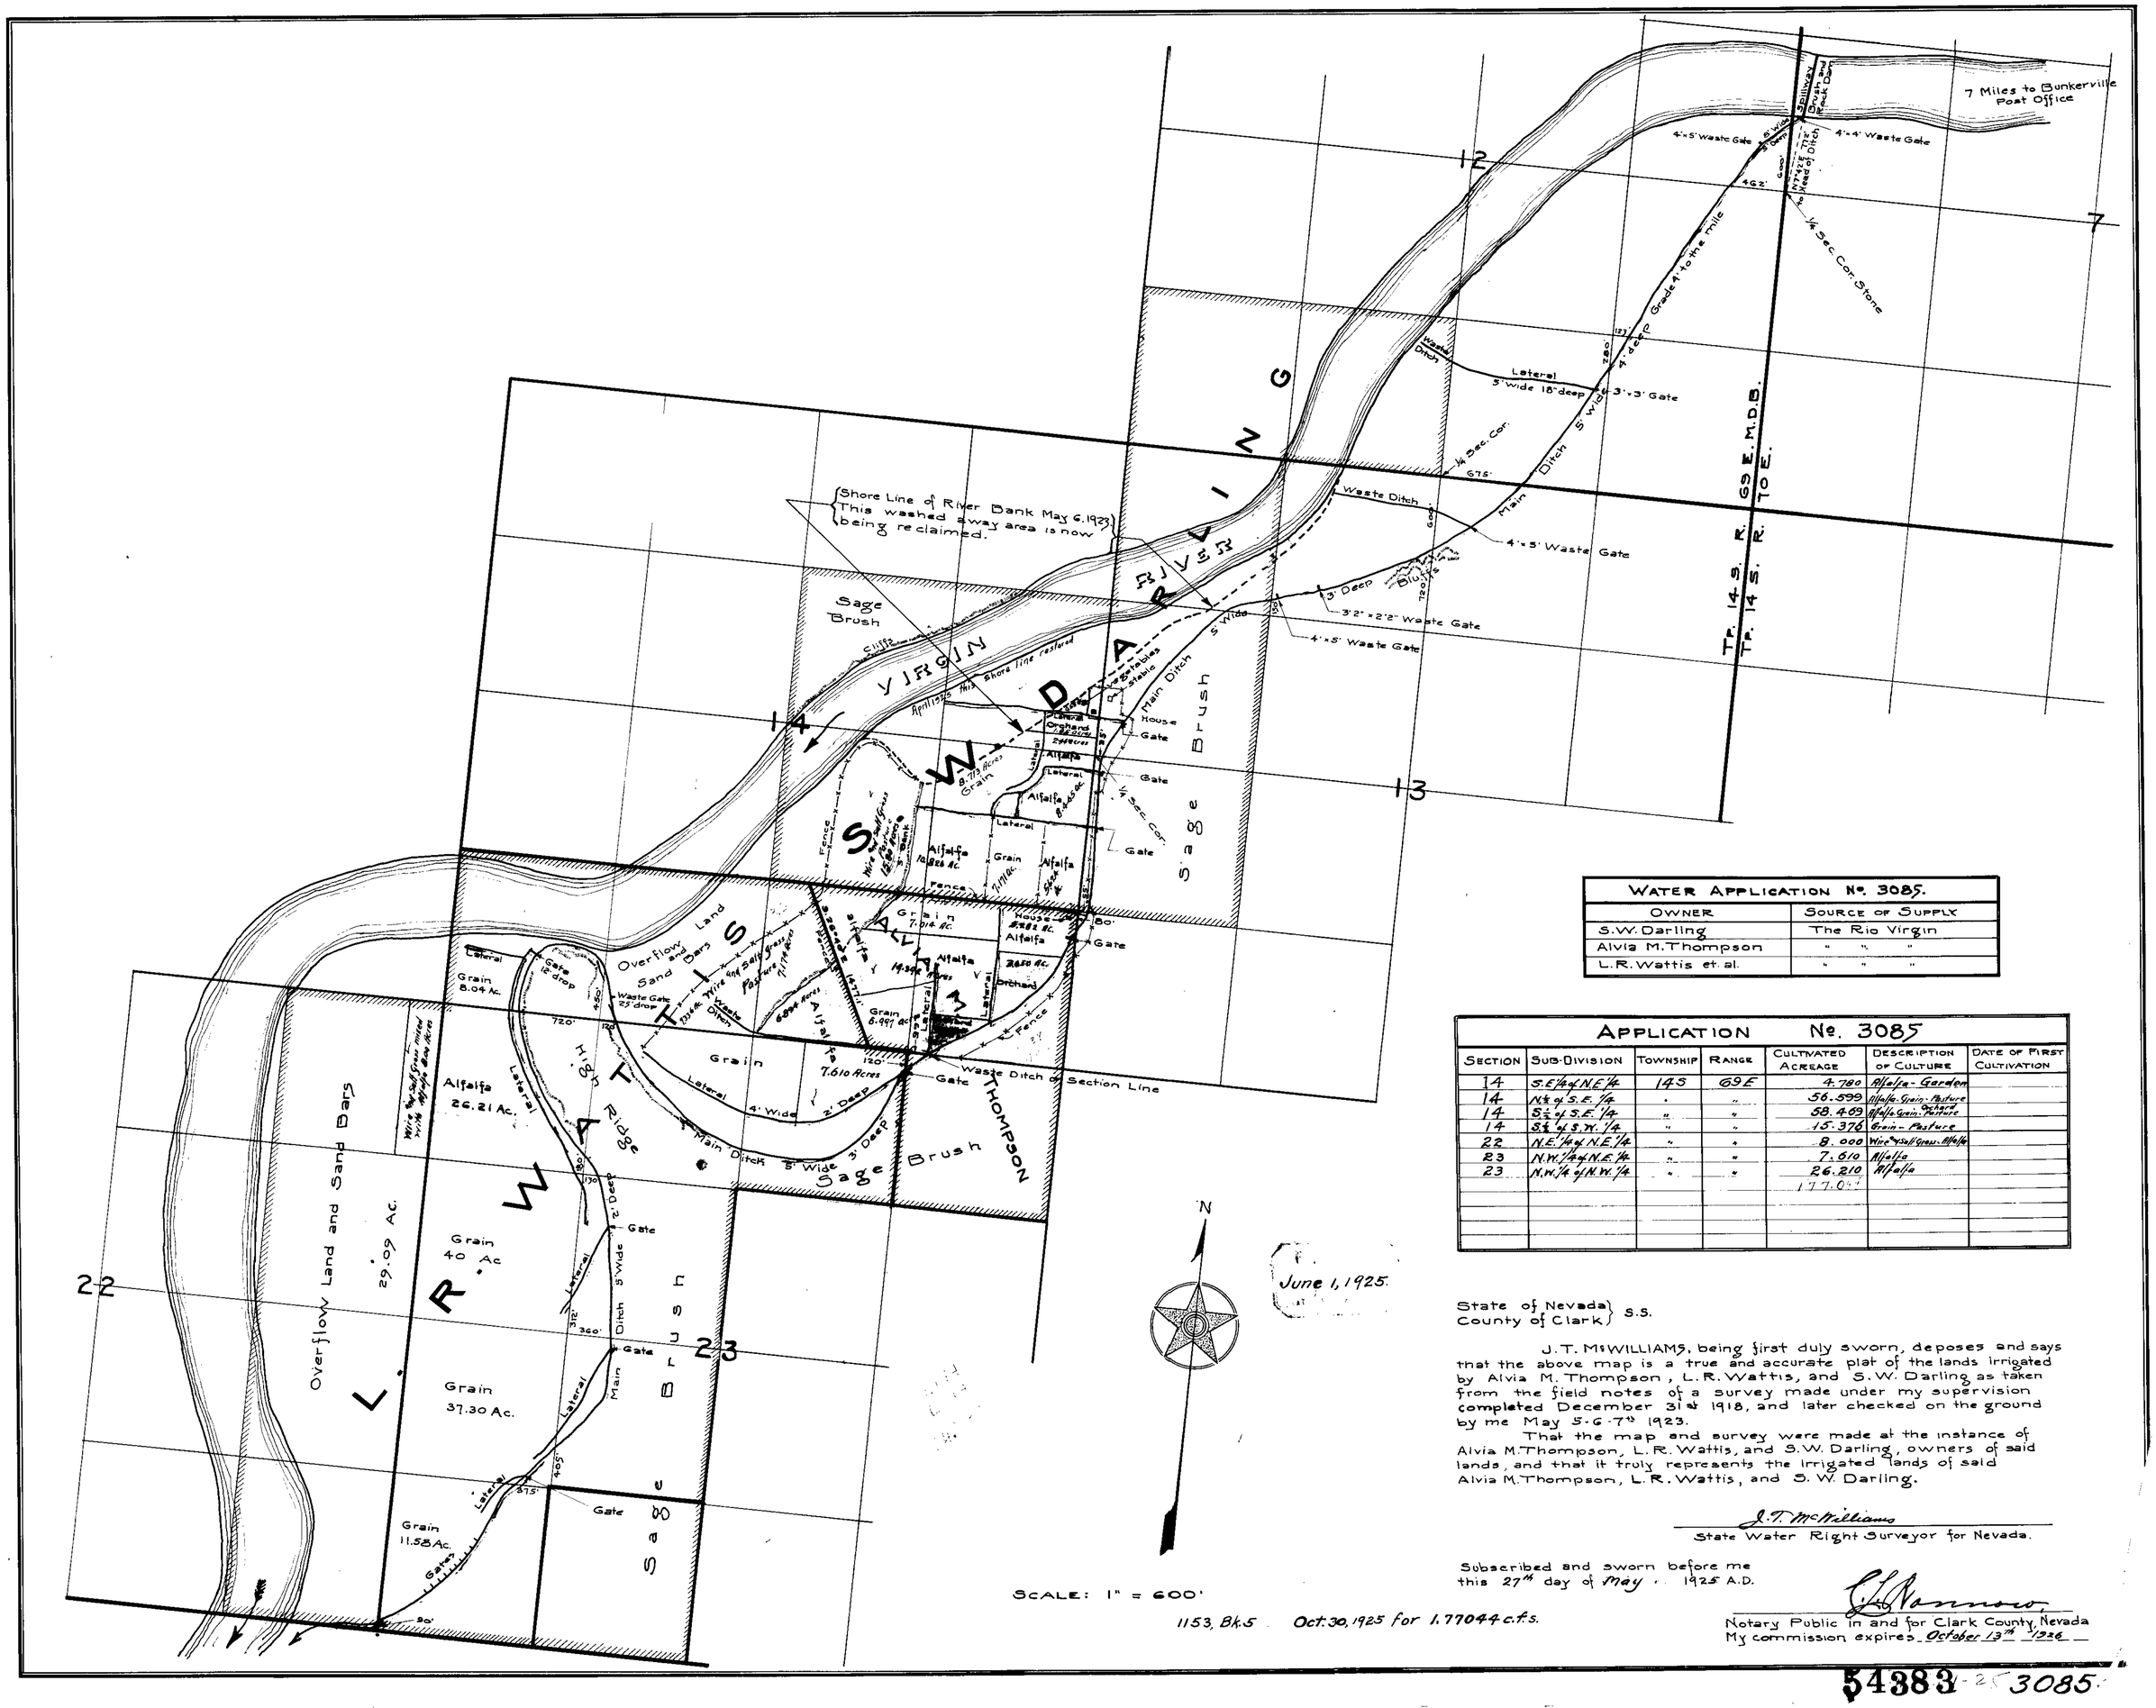

WATER APPLICATION No. 3085.	
OWNER	SOURCE OF SUPPLY
S.W. Darling	The Rio Virgin
Alvia M. Thompson	" " "
L.R. Wattis et. al.	" " "

APPLICATION No. 3085						
SECTION	SUB-DIVISION	TOWNSHIP	RANGE	CULTIVATED ACREAGE	DESCRIPTION OF CULTURE	DATE OF FIRST CULTIVATION
14	S.E.¼ of N.E.¼	14S	69E	4.780	Alfalfa-Garden	
14	N½ of S.E.¼	"	"	56.599	Alfalfa-Grain-Pasture	
14	S½ of S.E.¼	"	"	58.469	Alfalfa-Grain-Orchard-Pasture	
14	S½ of S.W.¼	"	"	15.376	Grain-Pasture	
22	N.E.¼ of N.E.¼	"	"	8.000	Wire Grass-Alfalfa	
23	N.W.¼ of N.E.¼	"	"	7.610	Alfalfa	
23	N.W.¼ of N.W.¼	"	"	26.210	Alfalfa	
				177.044		

State of Nevada } S.S.
County of Clark }

J. T. McWILLIAMS, being first duly sworn, deposes and says that the above map is a true and accurate plat of the lands irrigated by Alvia M. Thompson, L. R. Wattis, and S. W. Darling as taken from the field notes of a survey made under my supervision completed December 31st 1918, and later checked on the ground by me May 5-6-7th 1923.

That the map and survey were made at the instance of Alvia M. Thompson, L. R. Wattis, and S. W. Darling, owners of said lands, and that it truly represents the irrigated lands of said Alvia M. Thompson, L. R. Wattis, and S. W. Darling.

J. T. McWilliams
State Water Right Surveyor for Nevada.

Subscribed and sworn before me this 27th day of May 1925 A.D.

G. Norman
Notary Public in and for Clark County, Nevada
My commission expires October 13th 1926

1153, Bk. 5 Oct. 30, 1925 for 1.77044 c.f.s.

54383 - 25 3085