SECTION	Subdivision	T.N.	R.E.	Cultivated Acreage	Description of Culture	Date of First Culture
34	NE¼ of NE¼	36	59	14.0	Ploughed Ground	
"	" "	"	"	20.0	Irrigated Sage + Grass Pasture	
"	NW¼ of NE¼	"	"	24.0	" " " "	
"	" " "	"	"	7.0	Ploughed Ground	
35	NW¼ of NW¼	"	"	0.50	" " (Formerly Irr. Sage + Grass Pasture)	

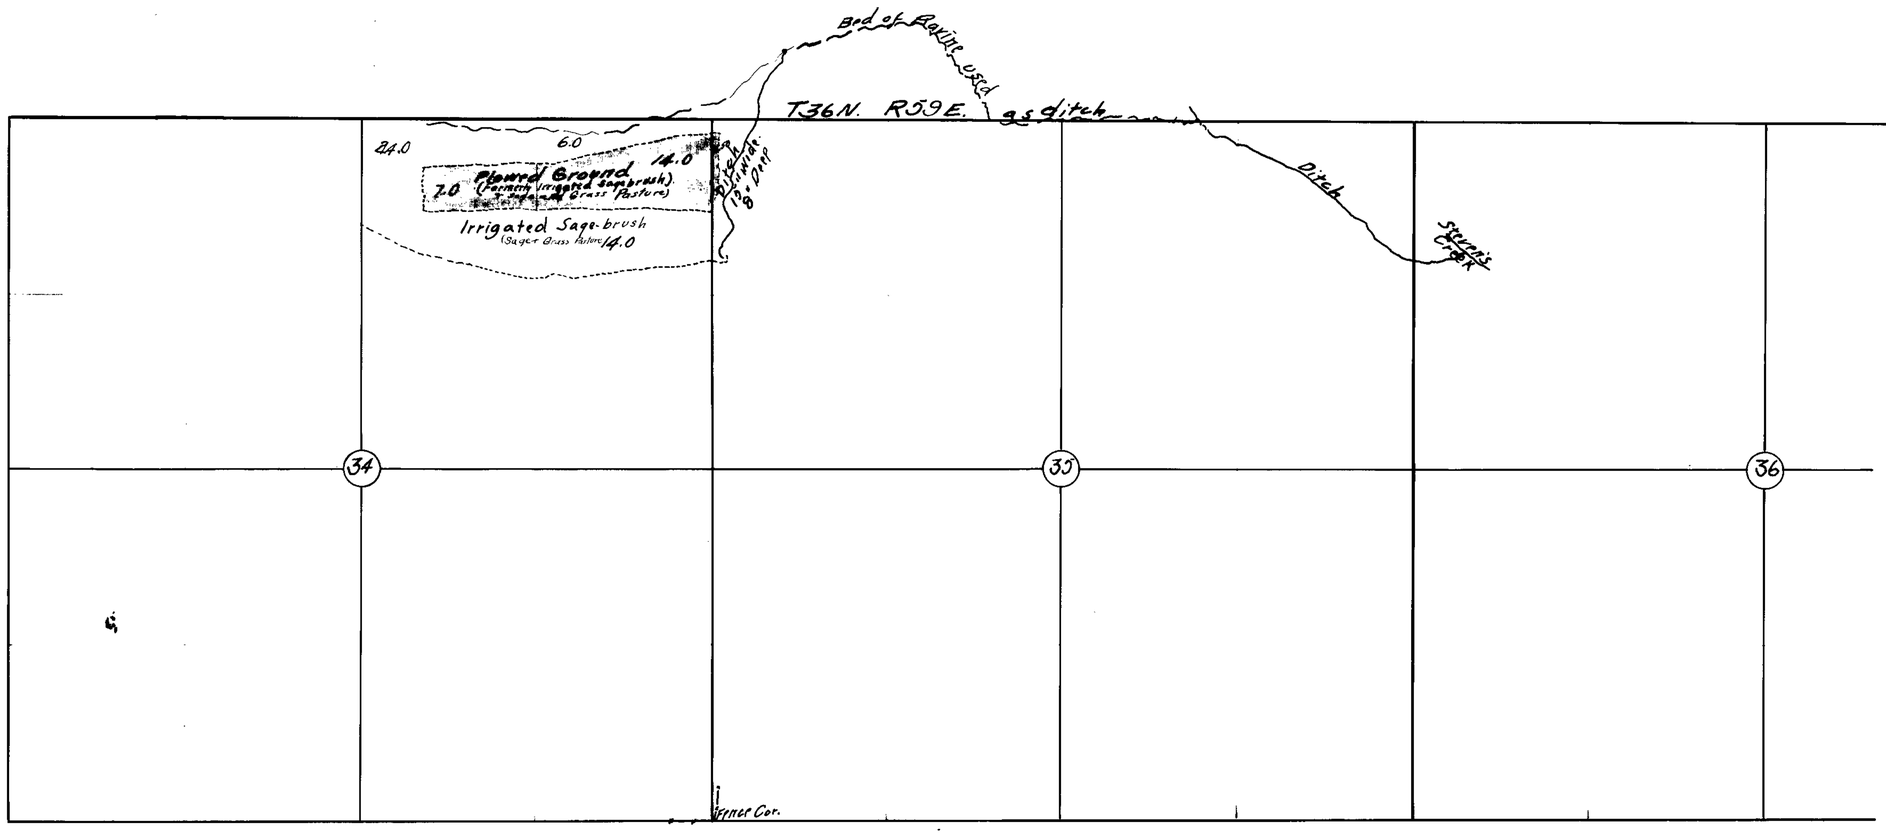

STATE OF NEVADA }
COUNTY OF ELKO } ss.

W.H. Settelmeyer being first duly sworn, deposes and says that the above map is a true and accurate plat of the lands irrigated by W.M. Weathers as taken from the field notes of a survey made by me under the direction of W.M. Weathers, and completed on the 27th day of July 1921.

That the map and survey were made at the instance of W.M. Weathers owner of said lands, and that it truly represents the irrigated lands of said W.M. Weathers as identified by himself.

W.H. Settelmeyer
STATE WATER RIGHT SURVEYOR

Subscribed and sworn to before me this 3rd day of August 1921.

Geo. M. Jewell
Notary Public in and for
Elko County Nevada.
My Commission expires June 18-1923

Aug. 23, 1921

1264 Bk. 5 Oct. 24, 1926 for 0.655 c.f.s. irrig.

CULTURAL MAP
OF LANDS OF
W. M. WEATHERS

WATER SOURCE:- STEVENS CREEK
WATER SYSTEM:- HUMBOLDT RIVER
ELKO COUNTY NEVADA
Surveyed by W.H. Settelmeyer.
Scale 1" = 600'

Permit 3095

3095