Sec.	Subdivision	T N	R E	Acreage	Kind of Culture	Date
8	NW¼ of SW¼	35	49	13.4	Rye	
8	SW¼	35	49	107.17	Sage + Grass	
18	NE¼ of NE¼	35	49	18.60	Rye	
18	NE¼	35	49	124.[illegible]	Sage + Grass	
"	SE¼ of NE¼	"	"	0.65	Rye	
7	SE¼ of NE¼	"	"	1.10	Sage + Grass.	
	Total			267.5		

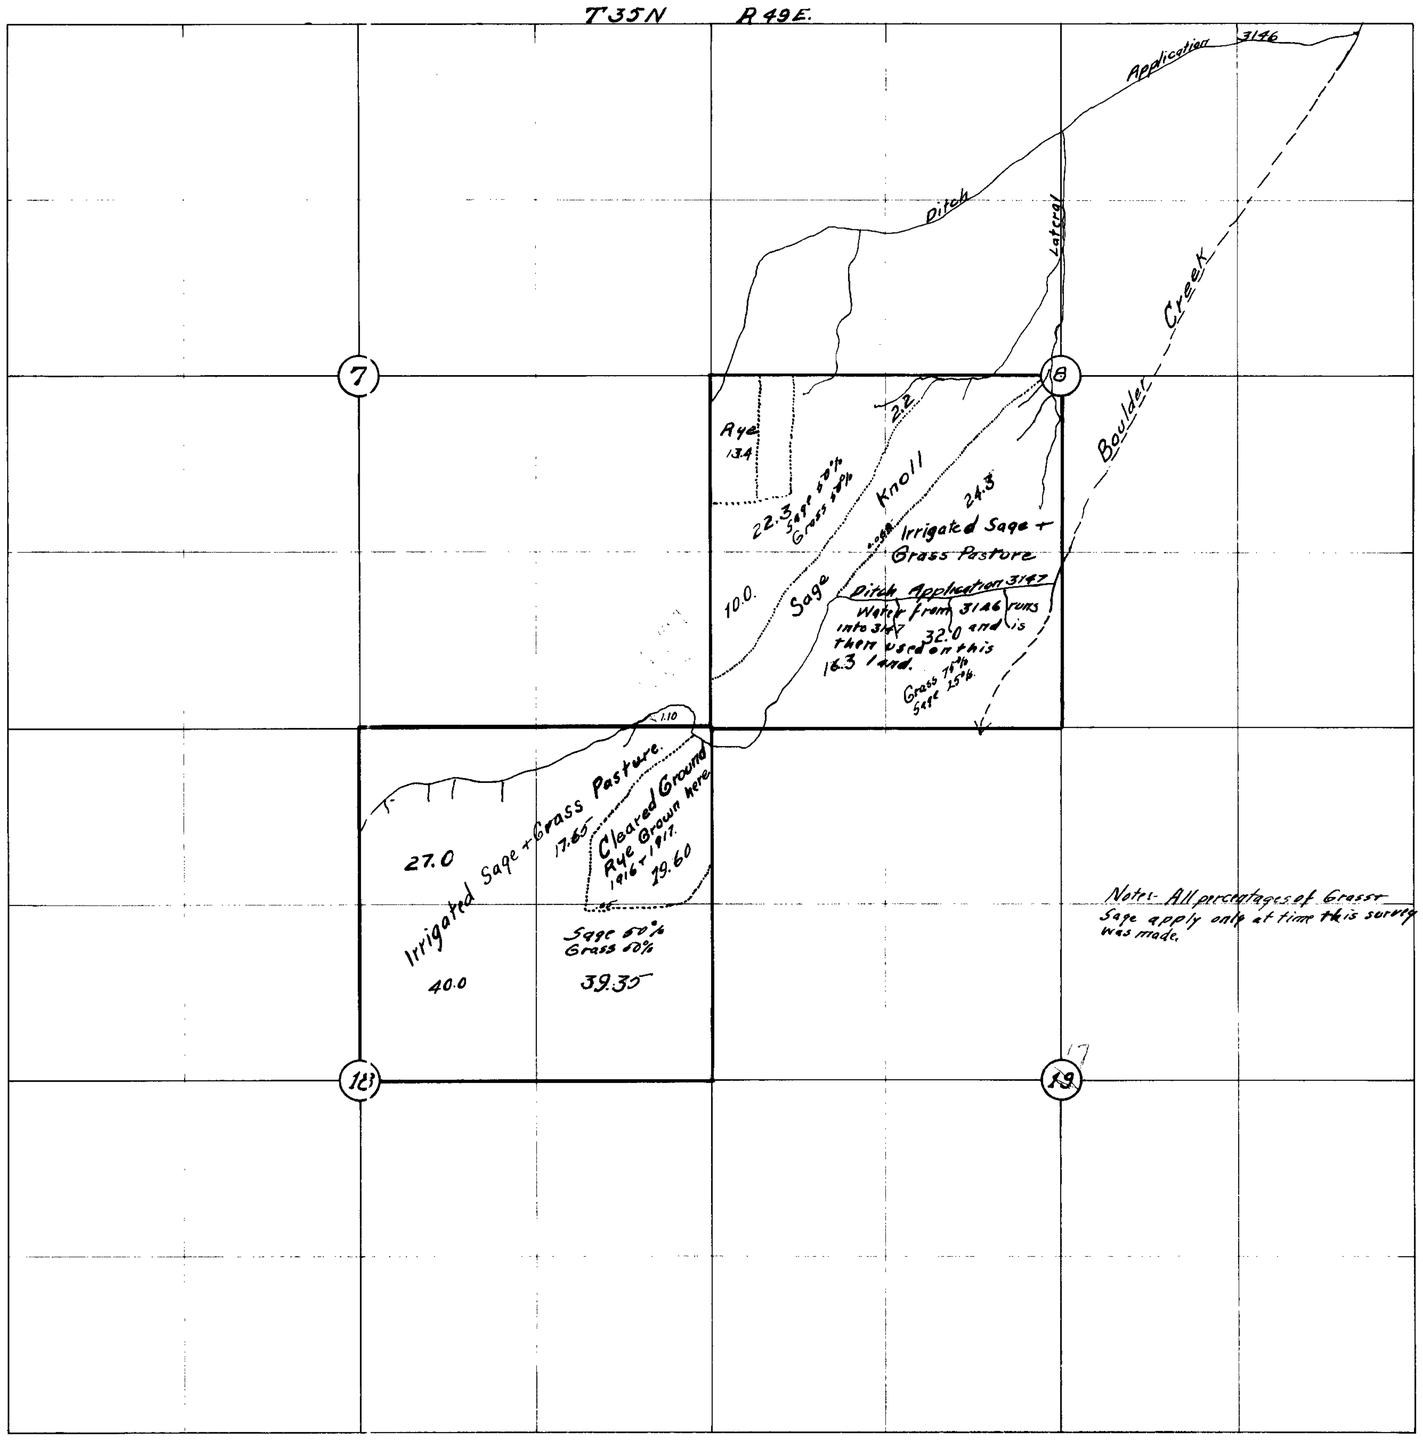

W.H. Settelmeyer ... hereby certify that the ... is a true and accurate plat of the lands ... by A.C. Fox ... from the field notes of a survey ... completed on the 13th ... June, 1922

That the plat and survey were made at the request of A.C. Fox ... and that it truly represents the irrigable land of A.C. Fox.

W.H. Settelmeyer
State Water Right Surveyor.

Dated 14 June 27

H.C. Castle

filed on 9-12-27

FILED
Sept. 12, 1922

CULTURAL MAP
OF LANDS OF
A.C. FOX
WATER SOURCE: Boulder Creek.
WATER SYSTEM: Humboldt River.
EUREKA COUNTY NEVADA.
Surveyed by W.H. Settelmeyer
Scale 1 Inch = 600 Feet.

3146 CERTIFICATE No. 11162 ISSUED 5/7/25

3147 CERTIFICATE No. 11163 ISSUED 5/7/25

Permits 3146 + 3147.

3146-3147