Sec.	Subdivision	T N	R E	Acreage	Kind of Culture	Date
8	NW¼ of SW¼	35	49	13.4	Rye	
8	SW¼	35	49	107.17	Sage + Grass	
18	NE¼ of NE¼	35	49	19.60	Rye	
18	NE¼	35	49	124.[illegible]	Sage + Grass	
"	SE¼ of NE¼	"	"	0.65	Rye	
7	SE¼ of NE¼	"	"	1.10	Sage + Grass.	
Total				267.5		

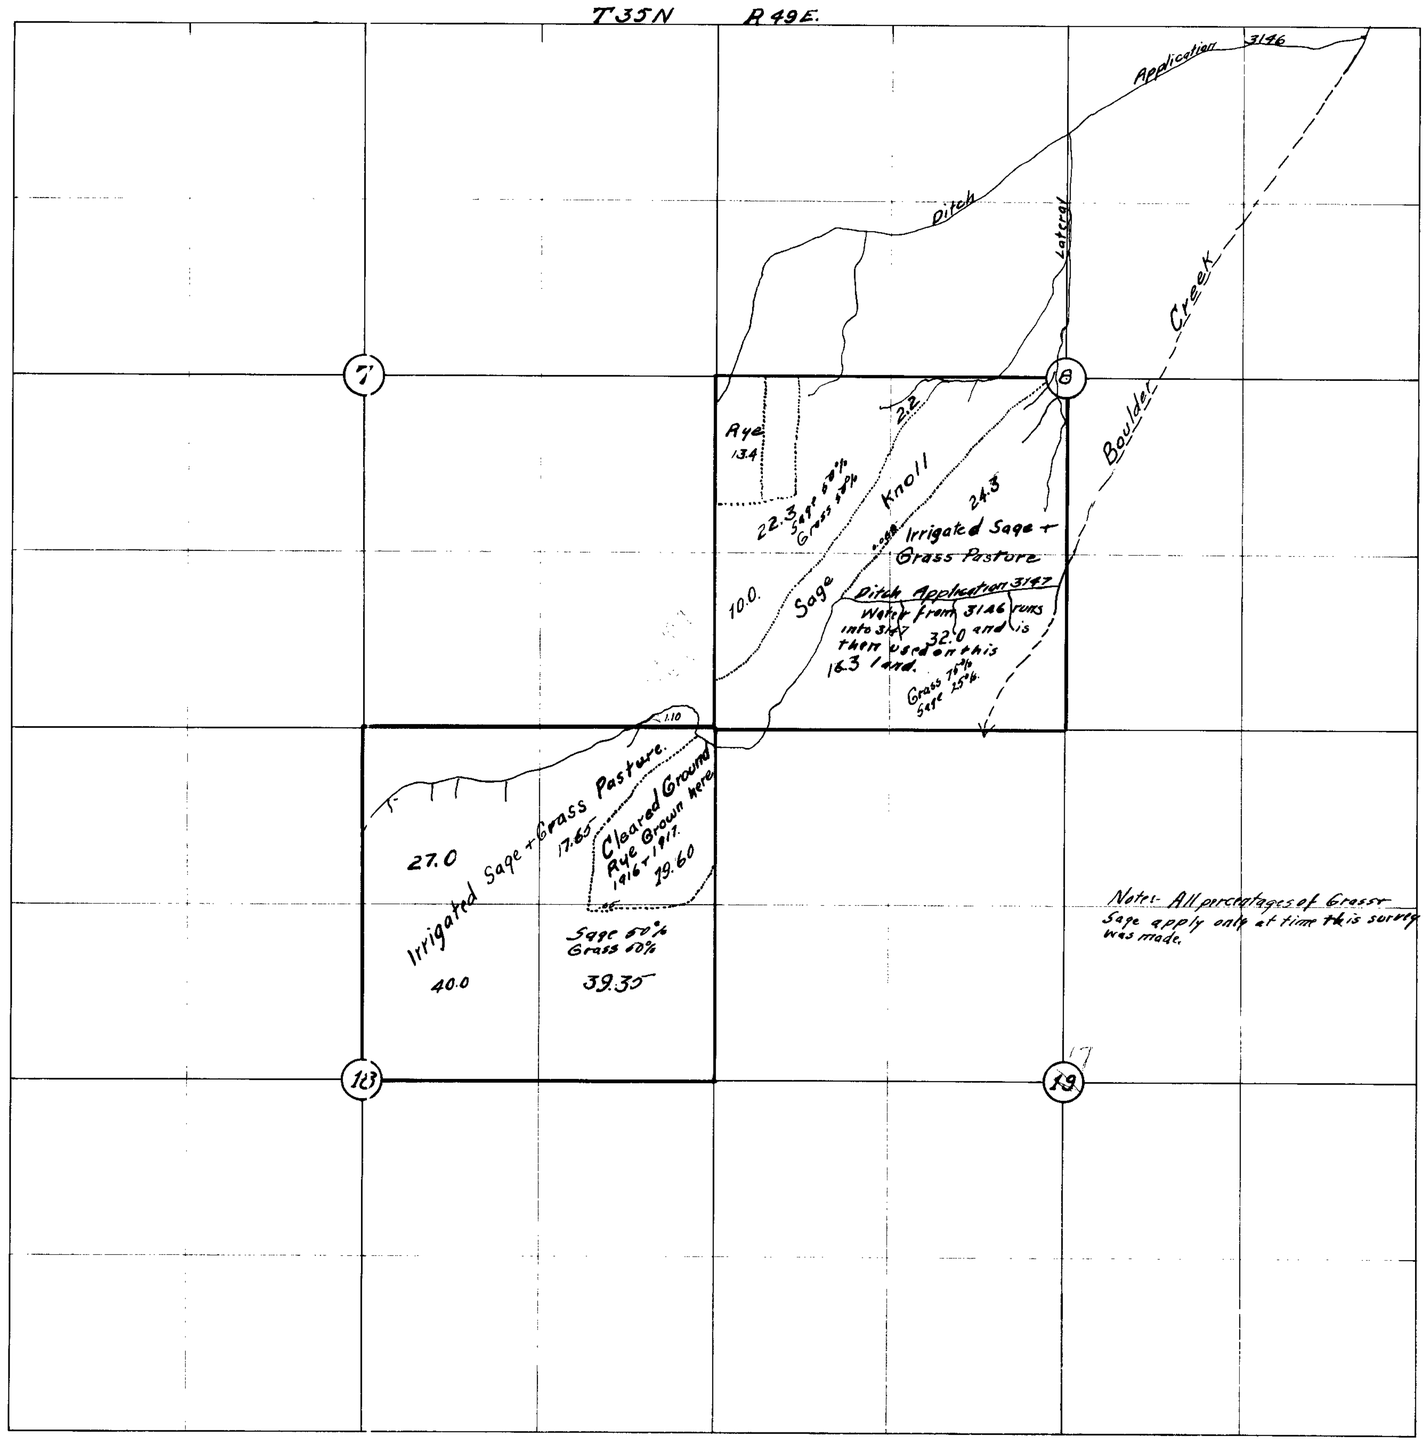

W.H. Settelmeyer [illegible] A.C. Fox [illegible] 13th June 1922 [illegible] A.C. Fox [illegible] A.C. Fox [illegible] State Water Right Surveyor. [illegible] 14 June 22 [illegible]

file [illegible] 9-12-22

FILED Sept. 12, 1922

CULTURAL MAP OF LANDS OF A.C. FOX

WATER SOURCE: Boulder Creek.
WATER SYSTEM: Humboldt River.
EUREKA COUNTY NEVADA.
Surveyed by W.H. Settelmeyer
Scale 1 Inch = 600 Feet.

3146 CERTIFICATE No. 11162 ISSUED 5/7/85

3147 CERTIFICATE No. 11163 ISSUED 5/7/85

Permits 3146 + 3147.

3146-3147