SECTION	SUBDIVISION	T N	R E	CULTIVATED ACREAGE	DESCRIPTION OF CULTURE	DATE OF FIRST CULTURE
10	SW¼ of SW¼	39	54	27.5	Rye	1914 - 1917
	SE¼ of SW¼	"	"	18.5	"	" "
	SW¼ of SE¼	"	"	2.5	"	" "
15	NW¼ of NW¼	"	"	3.0	"	" "
	NE¼ of NW¼	"	"	18.5	"	" "
	NW¼ of NE¼	"	"	32.0	"	" "
	NE¼ of NE¼	"	"	12.5	"	" "
	SE¼ of NE¼	"	"	32.0	"	" "
	SW¼ of NE¼	"	"	12.0	"	" "
14	SW¼ of NW¼	"	"	18.25	"	" "
	NW¼ of SW¼	"	"	20.0	"	" "
	NE¼ of SW¼	"	"	21.0	"	" "
	SW¼ of SW¼	"	"	0.94	"	" "
	NW of SE¼	"	"	1.60	"	" "

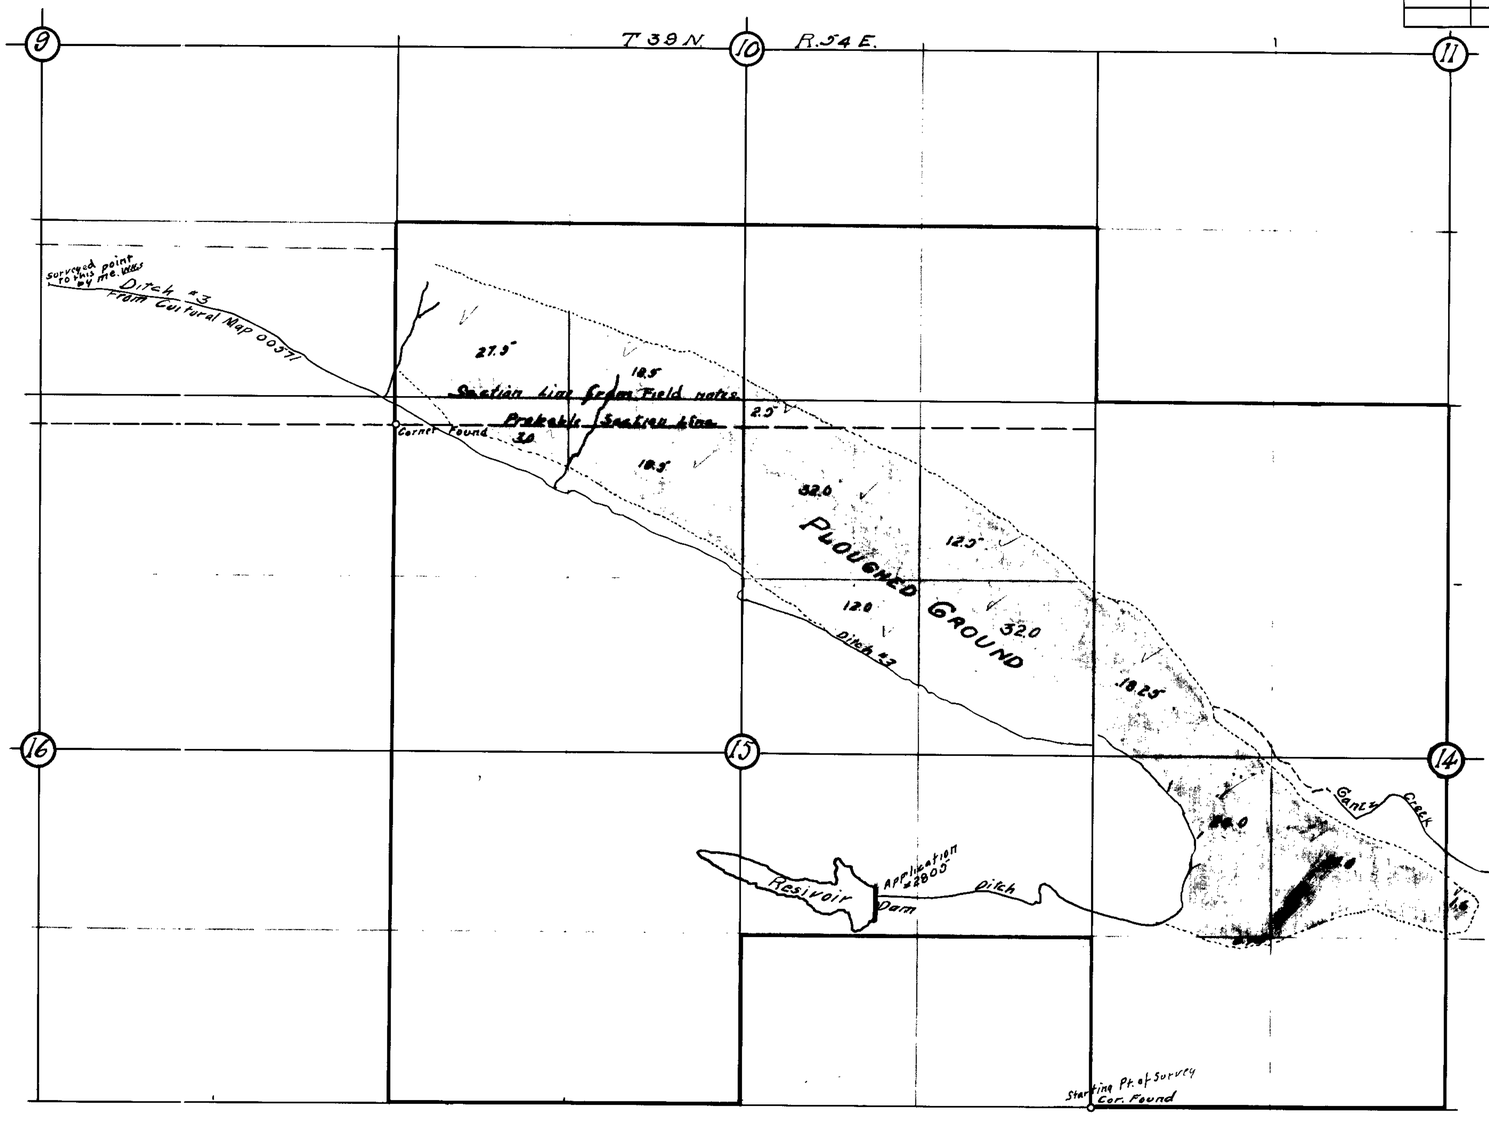

STATE OF NEVADA
COUNTY OF ELKO } ss.

W.H. Settelmeyer being first duly sworn, deposes and says that the above map is a true and accurate plat of the lands irrigated by SAVAL LIVESTOCK CO., (as identified by C.W. GRISWOLD as having produced benifidal crops), as taken from the field notes of a survey made by me, and completed on the 29th day of June, 1921.

That the map and survey were made at the instance of C.W. Griswold owner of said lands, and that it truly represents the irrigated lands of said SAVAL LIVESTOCK Co.,

W.H. Settelmeyer
STATE WATER RIGHT SURVEYOR

Subscribed and sworn to before me this 22nd day of July 1921.

Notary Public, in and for Elko County, Nevada.

FILED
July 23, 1921.
STATE ENGINEER

7-23-21

CULTURAL MAP
OF LANDS OF
SAVAL LIVESTOCK CO.,
WATER SOURCE: GANTZ CREEK
WATER SYSTEM: North Fork of Humboldt River.
ELKO COUNTY, NEVADA.
Surveyed June 28, 1921 by W.H. Settelmeyer
Scale 1" = 600'

CERTIFICATE NO. 1164 ISSUED

Permit #3152

3152