Section	Sub-division	Township	Range	Cultivated acreage	Description of culture	Date of first culture
8	SW¼ of NE¼	1 South	34 East	6.4 acres	Alfalfa	
8	SE¼ of NW¼	"	"	4.6 acres	Alfalfa	
8	NW¼ of SW¼	"	"	17.9 acres	Alfalfa	
8	NE¼ of SW¼	"	"	6.0 acres	Alfalfa	
8	" "	"	"	5.7 acres	Wheat	

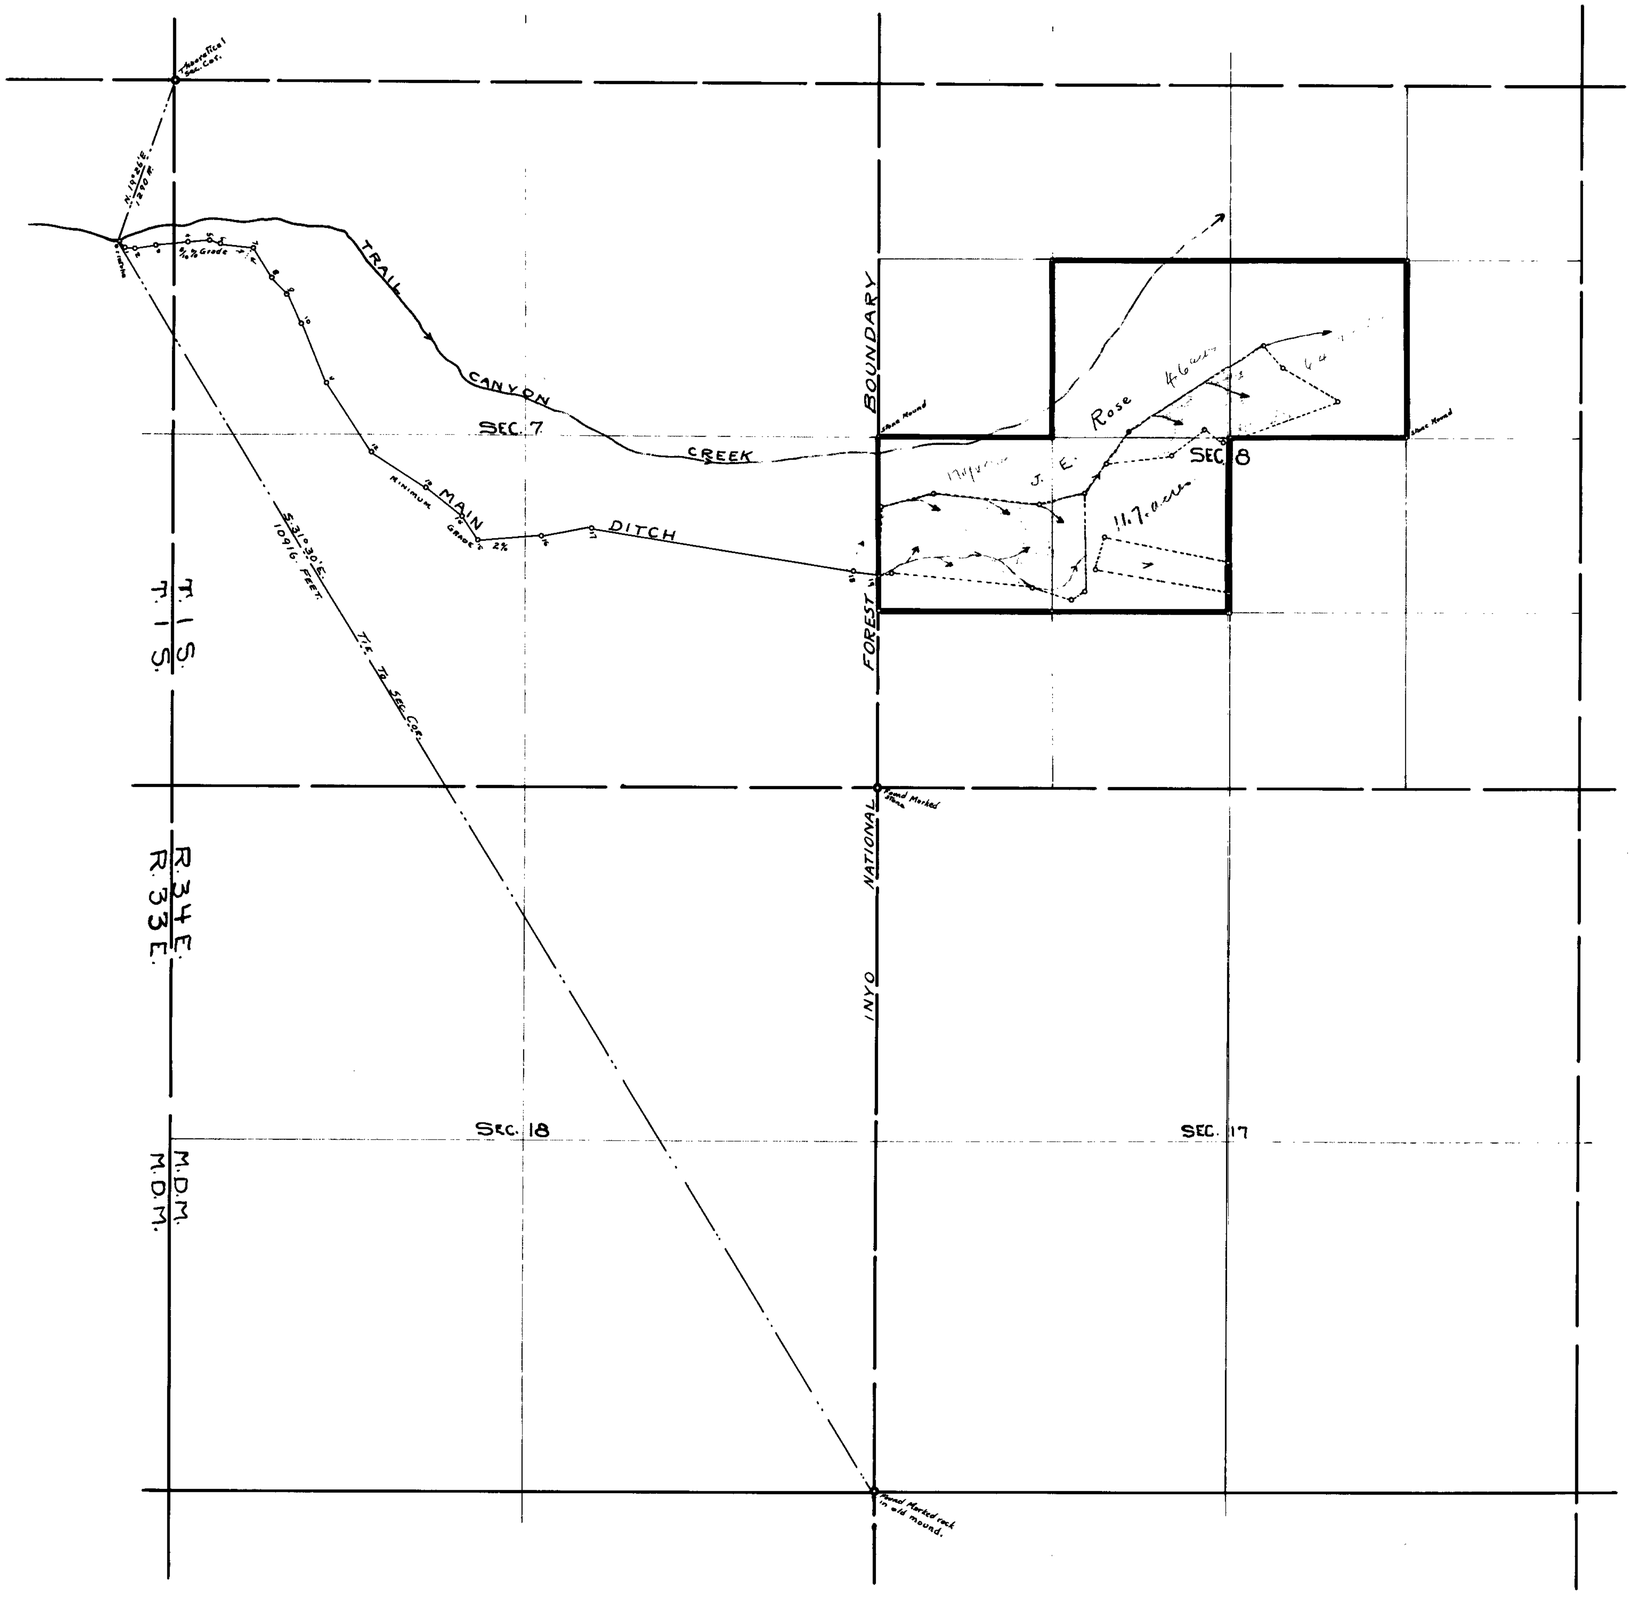

STATE OF CALIFORNIA }
COUNTY OF INYO } ss.

I, B.E. Sherwin, being first duly sworn, depose and say that the above map is a true and accurate plat of the lands irrigated by J.E. Rose, as taken from the field notes of a survey made by me, completed on the 12th day of July, 1921.

That the map and survey were made at the instance of J.E. Rose owner of said lands, and that it truly represents the irrigated lands of said J.E. Rose.

B.E. Sherwin
STATE WATER-RIGHT SURVEYOR FOR NEVADA

Subscribed and sworn to before me, this 19th day of July 1921.

Fred. R. Smith
Notary Public, in and for Inyo County, California.

561 BK4 7-28-21.
for 0.4 c.f.s.

7-[illegible]-21

"CULTURAL"
MAP AND
LOCATION MAP OF DITCH
OUT OF TRAIL CANYON CREEK
SITUATED IN Tp. 1 S. Rs. 33 & 34 E. M.D.M.
WITHIN THE INYO NATIONAL FOREST
ESMERALDA COUNTY, NEVADA.
FOR
J.E. Rose Dyer P.O. Nevada.
Surveyed July - 1921.
By
B.E. Sherwin, Bishop, Inyo Co. Calif
STATE WATER-RIGHT SURVEYOR
SCALE 1 in. = 600 FT.

FILED
July 25, 1921.

See 10856 to change point of division manner + place of use

3154.