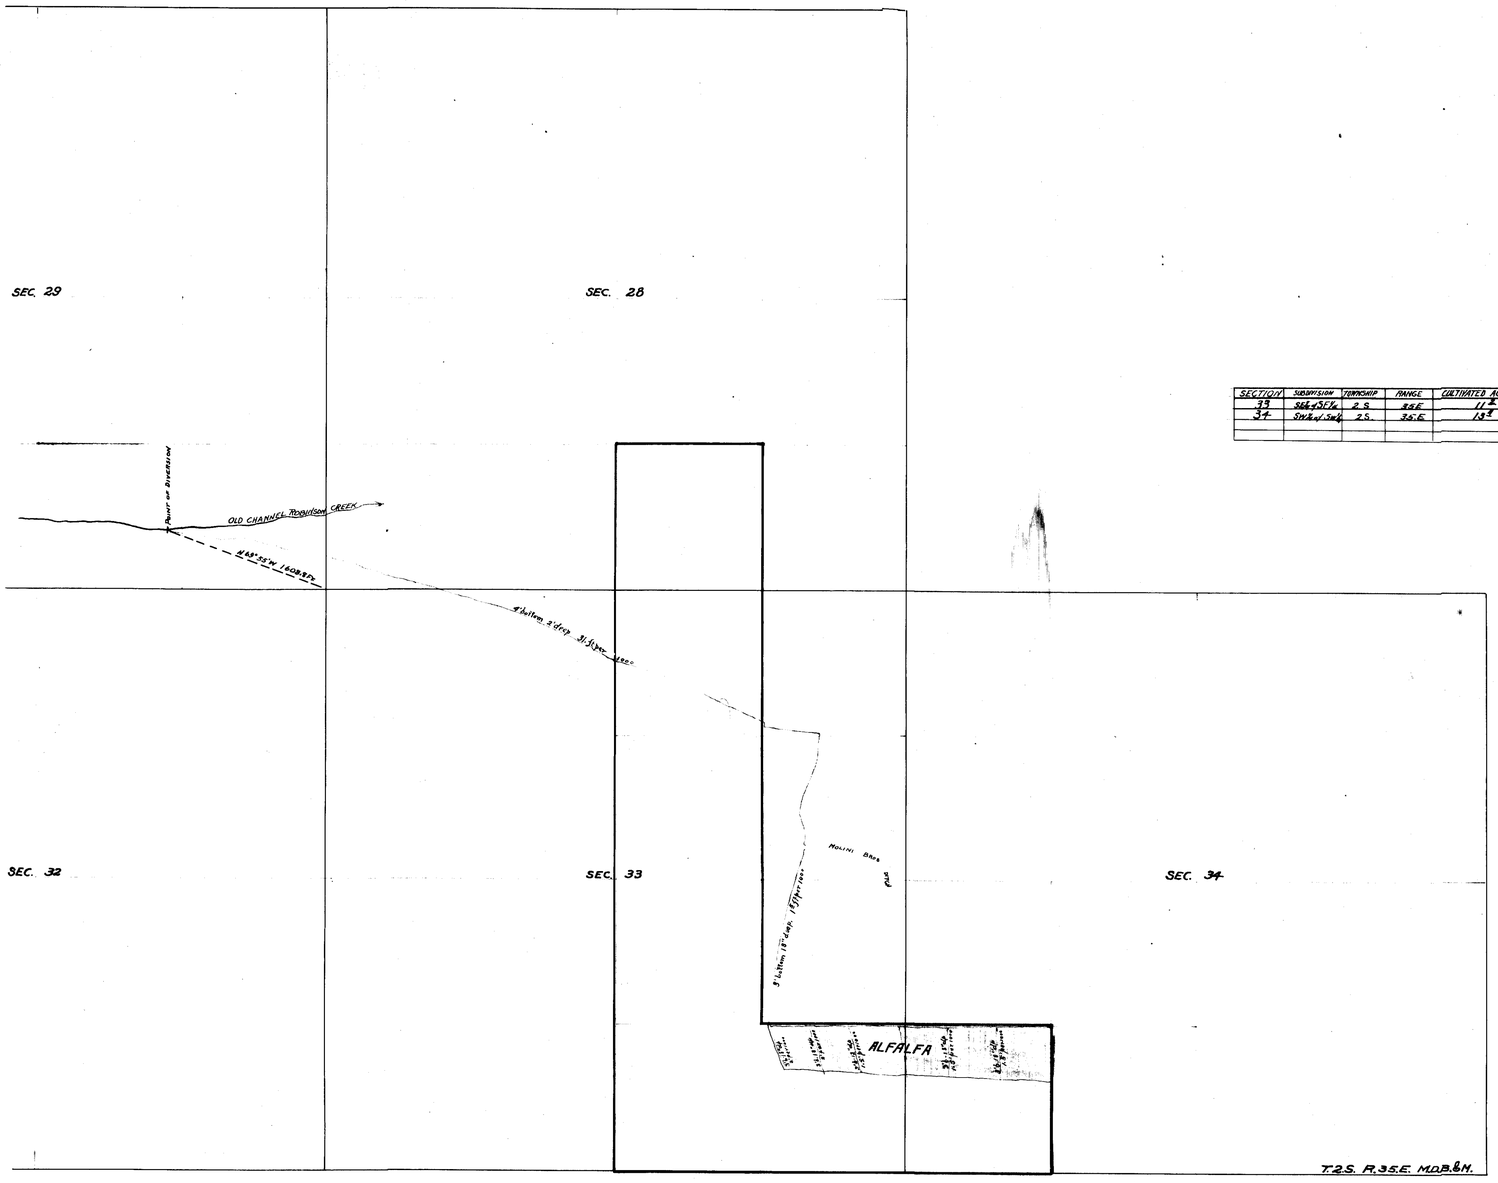

SECTION	SUBDIVISION	TOWNSHIP	RANGE	CULTIVATED ACREAGE	DESCRIPTION of CULTURE	DATE of first CULTURE
33	SE¼ of SE¼	2 S	35 E	11 ½	ALFALFA	
34	SW¼ of SW¼	2 S.	35 E	13 ½	"	

Jan. 5, 1923.

CULTURAL MAP
TO ACCOMPANY
PROOF OF BENEFICIAL USE
No. 3158.
CARRIE P. MOLINI. DYER, NEVADA.
USING WATER FROM ROBINSON CREEK

STATE OF NEVADA }
COUNTY of ESMERALDA }
CORRIN BARNES, being first duly sworn, deposes and says that the above map is a true and accurate plat of the lands irrigated by CARRIE P. MOLINI'S ditch from ROBINSON CREEK, as taken from the field notes of a survey made by me, completed on the 13th day of November 1918 and which has been under cultivation continuously since. That the map and survey were made at the instance of CARRIE P. MOLINI, owner of said lands, and that it truly represents the irrigated lands of said area.

Corrin Barnes.
SURVEYOR

Subscribed and sworn to before me, T.E. Garnett, as Notary Public
This 25th day of September 1922.
T.E. Garnett, Notary Public in and for Esmeralda County Nevada

Approved
4/5/23

Certificate No. 747 Issued 4-20-23

8266970477 3158