Section	Subdivision	Town	Range	Cultivated Acreage	Description Culture	
16	SW¼SW¼	38N.	32E	33.58	Alfalfa	
17	SE¼SE¼	38N.	32E.	40.00	"	

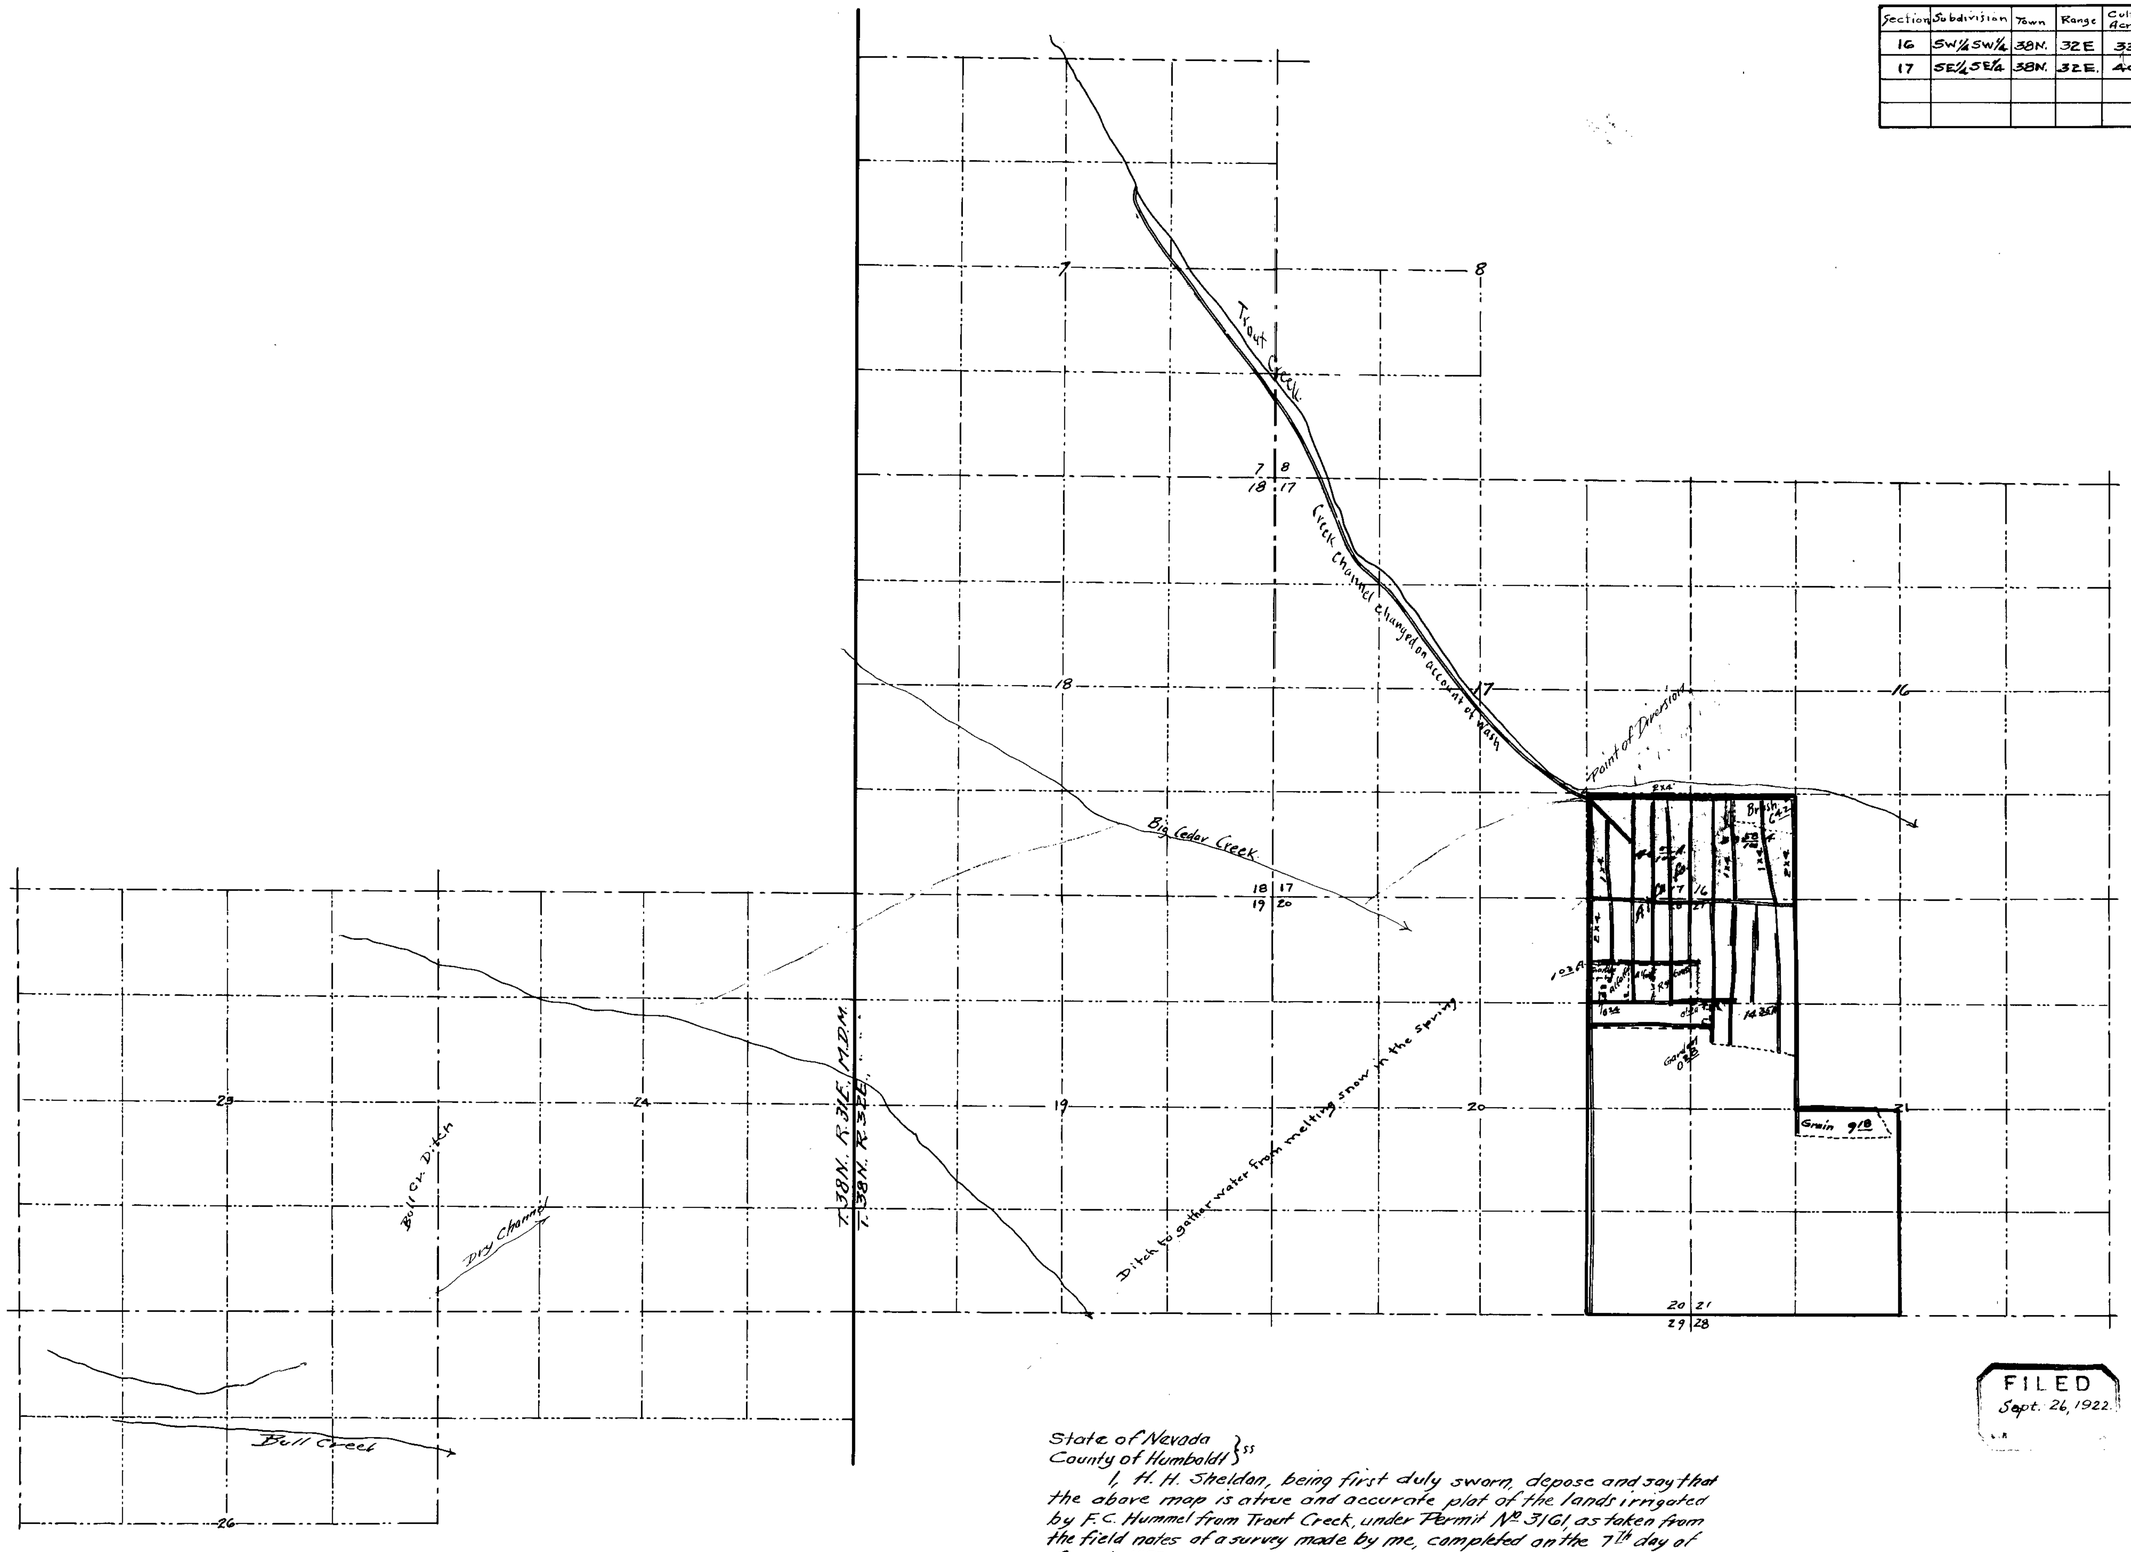

FILED
Sept. 26, 1922.

State of Nevada }
County of Humboldt } ss

I, H. H. Sheldon, being first duly sworn, depose and say that the above map is a true and accurate plat of the lands irrigated by F. C. Hummel from Trout Creek, under Permit No. 3161, as taken from the field notes of a survey made by me, completed on the 7th day of August, 1922.

That the map and survey were made at the instance of F. C. Hummel owner of said lands, and that it truly represents the irrigated lands of said F. C. Hummel under Permit No. 3161

H. H. Sheldon
State Water Right Surveyor.

Subscribed and sworn to before me this, the 18th day of August, 1922

C. L. Mackey.
Notary Public in and for
Humboldt County, Nevada.

Cert 719. Issued Mar. 8, 1923
for 0.7358 c.f. irrigate 73.58 acres

MAP
OF
F. C. HUMMEL'S
IRRIGATED LANDS
UNDER
PERMIT No. 3161
TROUT CREEK
HUMBOLDT CO., NEVADA
AUG. 1922 SCALE 1"=1000 FT.

3161