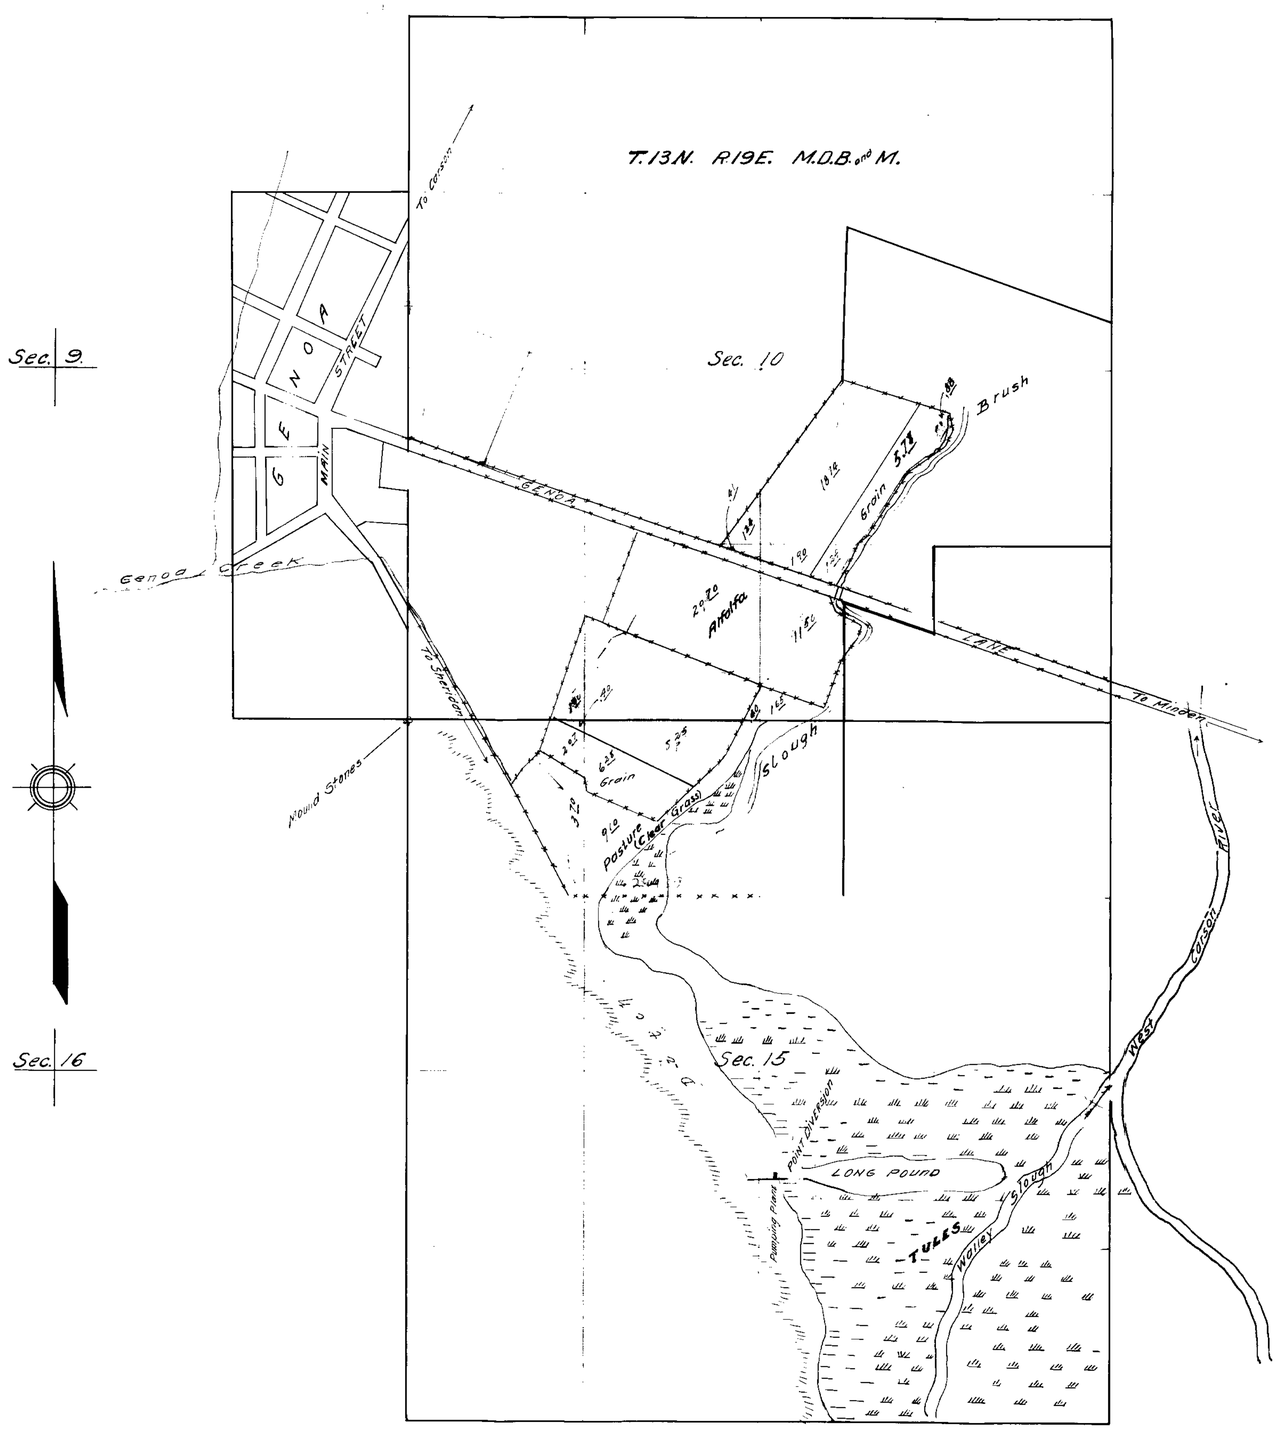

Section	Sub-division	Township	Range	Cultivated Acreage	Description Culture	Date of First Culture.
10	N.E-S.E	13N	19. E	83	Grain	
"	N.W-S.E	"	"	5.78	"	
"	S.W-S.E	"	"	1.24	"	
"	N.W-S.E	"	"	18.14	Alfalfa	
"	N.E-S.W	"	"	1.24	"	
"	S.W-S.E	"	"	13.40 29.70	"	
	S.E-S.W	"	"	4.1	"	
"	S.W-S.W	"	"	1.00	"	
13	N.E-N.W	"	"	8.25		
"	N.E-N.W	"	"	6.28	Grain	
	N.W-N.W	"	"	2.07		
	"	"	"	3.70	Pasture	
"	N.E-N.W	"	"	9.10	"	
10	S.W-S.E	"	"	1.65	"	
"	S.E-S.W	"	"	.40	"	

STATE OF NEVADA
COUNTY OF ORMSBY

L. B. Hawkins, being first duly sworn deposes and says that the accompanying map is a true and accurate plate of the land irrigated by Robert Trimmer, as taken from the field notes of a survey made by me, completed on the 29th day of April, 1923.

That the map and survey were made at the instance of Robert Trimmer, and that it truly represents the irrigated lands of said Robert Trimmer.

L. B. Hawkins
Surveyor.

Subscribed and sworn to before me this 8th day of May 1923. C. H. Peters
Notary Public in and for Ormsby County, Nev.

FILED
May 18, 1923.

CULTURUAL MAP OF LANDS OF

ROBERT TRIMMER.

No. 3173.

Source Long Pound — Tributary West Carson River.

DOUGLAS COUNTY — NEVADA

Scale
1" = 600 ft.

3173