SECTION	SUB-DIVISION	TOWNSHIP	RANGE	CULTIVATED ACREAGE	DESCRIPTION OF CULTURE	DATE OF FIRST CULTURE
18	SW¼SW¼	19N.	62E.	0.3	Wheat	
18	SE¼SW¼	"	"	6.3	"	
19	NW¼NW¼	"	"	7.9	"	
19	NE¼NW¼	"	"	3.1	"	
Total				17.6 Acres.		

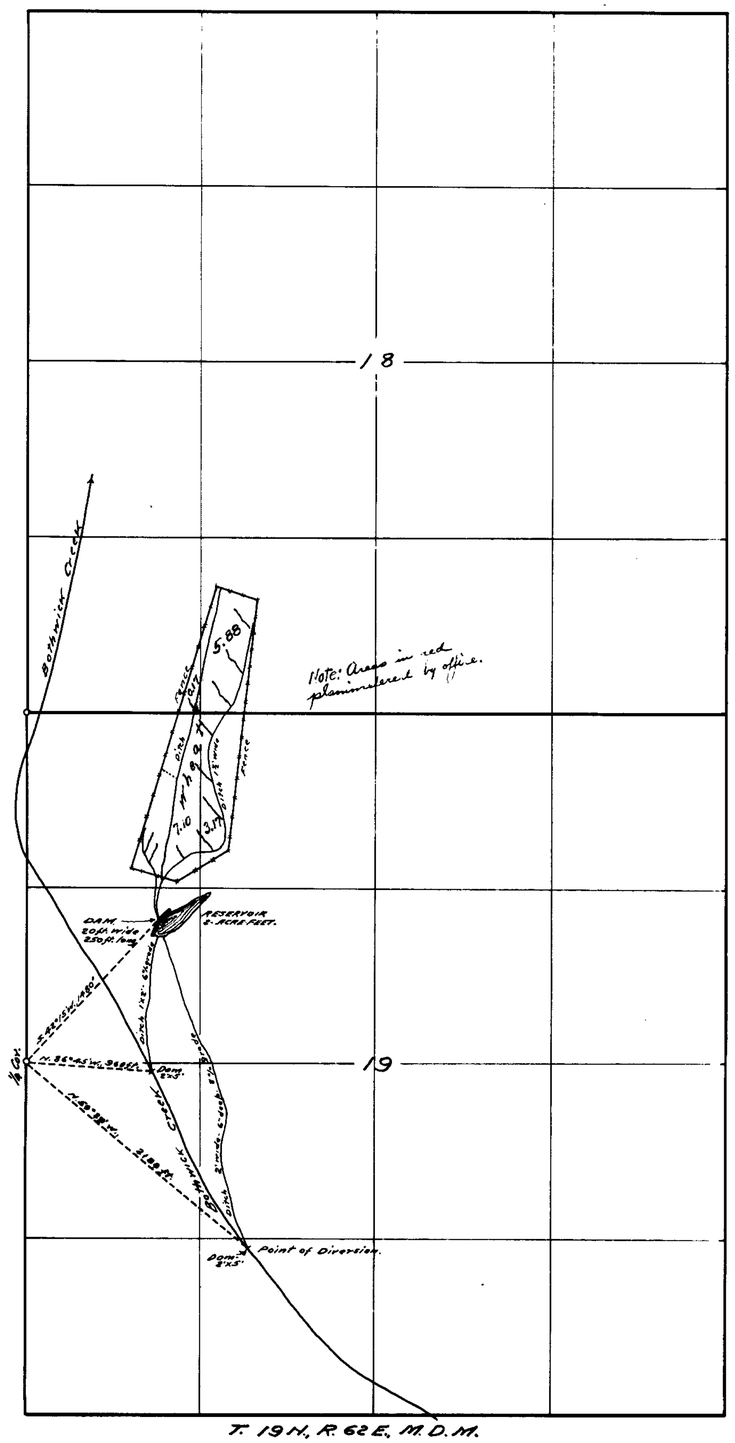

T. 19 N., R. 62 E., M.D.M.

STATE OF NEVADA.
County of White Pine } SS.

F. W. Millard, being first duly sworn, deposes and says, that the above map is a true and accurate plat of the lands irrigated by M. T. COLLINS, as taken from the field notes of a survey made by me, completed on the 26th day of April, 1924.

That the map and survey were made at the instance of M. T. COLLINS, owner of Permit No. 3201, and that it truly represents the lands irrigated under said Permit.

F. W. Millard
Surveyor.

Subscribed and sworn to before me this 2nd day of May, 1924.

J. M. Lockhart
Notary Public, in and for White Pine County, Nevada.

FILED
May 6, 1924
STATE ENGINEER'S OFFICE

MAP
SHOWING LAND IRRIGATED
FROM BOTHWICK CREEK
PERMIT NO. 3201.
SURVEYED APRIL 26 - 1924.
BY ED. MILLARD & SON.
ELY, NEVADA.
SCALE 1-IN. = 600 FT. 5/2/24.

3201