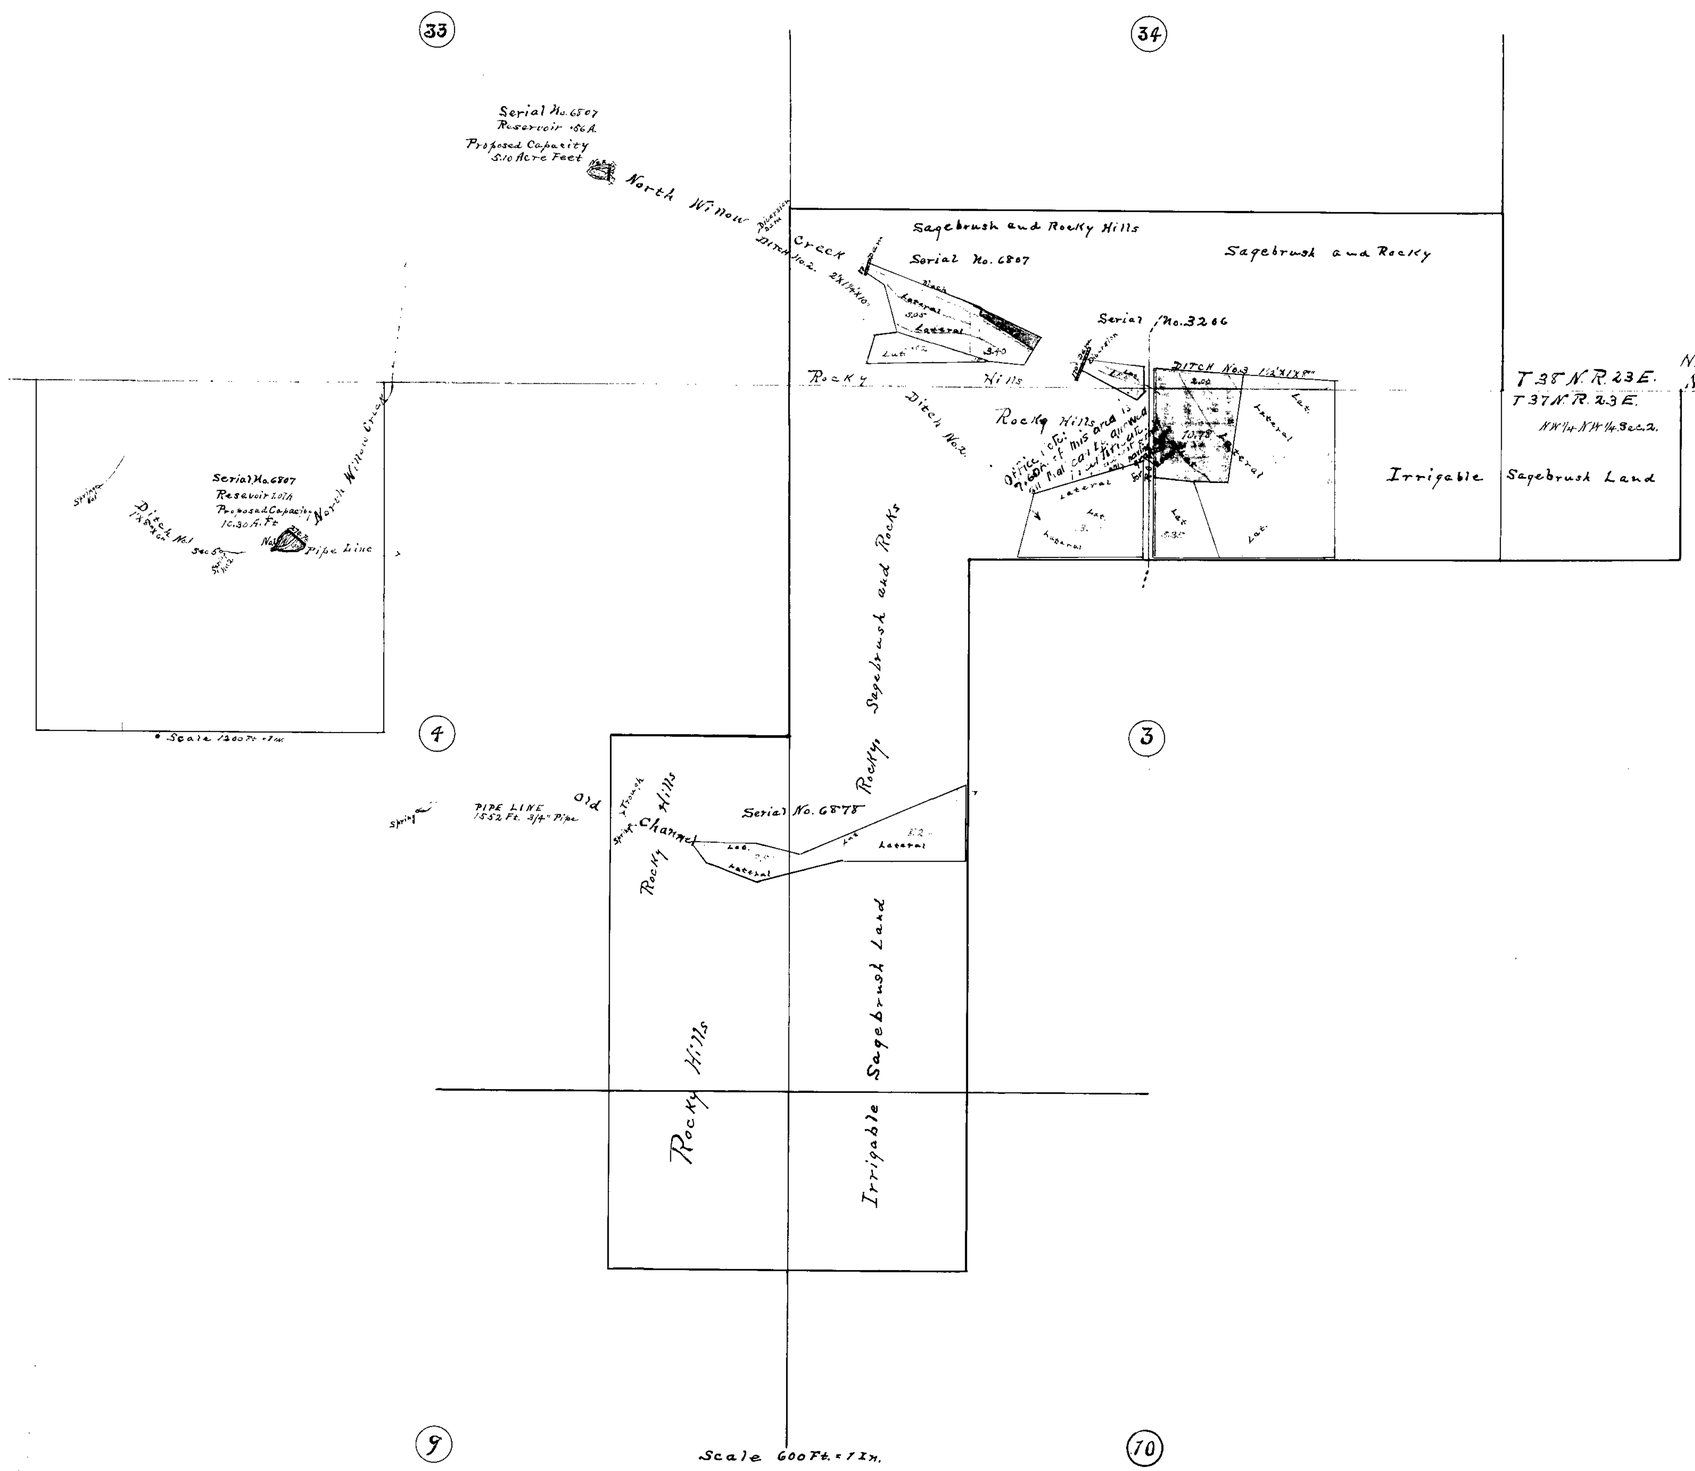

Section	Sub-division	Township	Range	Cultivated acreage	Description of Culture	Date of first culture
	Serial No.	3206				
3	NW¼ NE¼	37 N.	23 E.	10.78	Alfalfa	
"	" "	" "	" "	5.35	Meadow	
"	" "	" "	" "	24.17	Grain	
"	NE¼ NE¼	" "	" "	2.55	"	
34	SW¼ SE¼	38 N.	" "	1.05	"	
"	" "	" "	" "	2.00	Alfalfa	
"	SE¼ SE¼	" "	" "	.10	Grain	
"	SE¼ SW¼	" "	" "	1.45	Meadow	
3	NE¼ NW¼	37 "	" "	.23	"	
			Total	47.68		
	Serial No.	6807				
3	NE¼ NW¼	37 N.	23 E	13.09	Grain	
34	SE¼ SW¼	38 N	" "	.78	Garden	
"	" "	" "	" "	3.40	Alfalfa	
"	" "	" "	" "	.15	Grain	
"	SW¼ SW¼	" "	" "	5.05	Alfalfa	
"	" " "	" "	" "	3.02	Grain	
			Total	25.49		
	Serial No.	6878				
Office etc: NW¼ SW¼ Sec. 3	~~NE¼ SW¼~~	37 N	23 E	8.26	Meadow	
NE¼ SE¼ Sec. 4	NW¼ SW¼	" "	" "	2.57		
			Total	10.83		

State of Nevada } ss.
County of Washoe, }

I, Mont E. Hutchison, being first duly sworn, depose and say that the above map is a true and accurate plat of the lands irrigated by Ogle Swingle, as taken from the field notes of a survey made by me, completed on the 13" day of March, 1924.

That the map and survey were made at the instance of Ogle Swingle owner of said lands, and that it truly represents the irrigated lands of said Ogle Swingle.

Mont E. Hutchison
State Water-Right Surveyor.

Subscribed and sworn to before me this 8" day of April, 1924.

E. H. Beemer County Clerk.

By. Wm. J. Murdock Deputy Clerk.

North Willow Creek.
Serial Nos. 3206-6807-6878.
Ogle Swingle
Gerlach, Washoe Co. Nevada,

Under #3206 1033, Bk. 5 June 3, 1924 for 0.4 c.f.s.

Under #6807 Certificate No. 1150, Bk. 5 Oct. 24, 1925 for 0.2 c.f.s. (S)

Under #6878 Certificate No. 1151, Bk. 5 Oct. 24, 1925 for ~~0.1083 c.f.s.~~

FILED
May 13, 1924

Place in files under (3206)-6807-6878