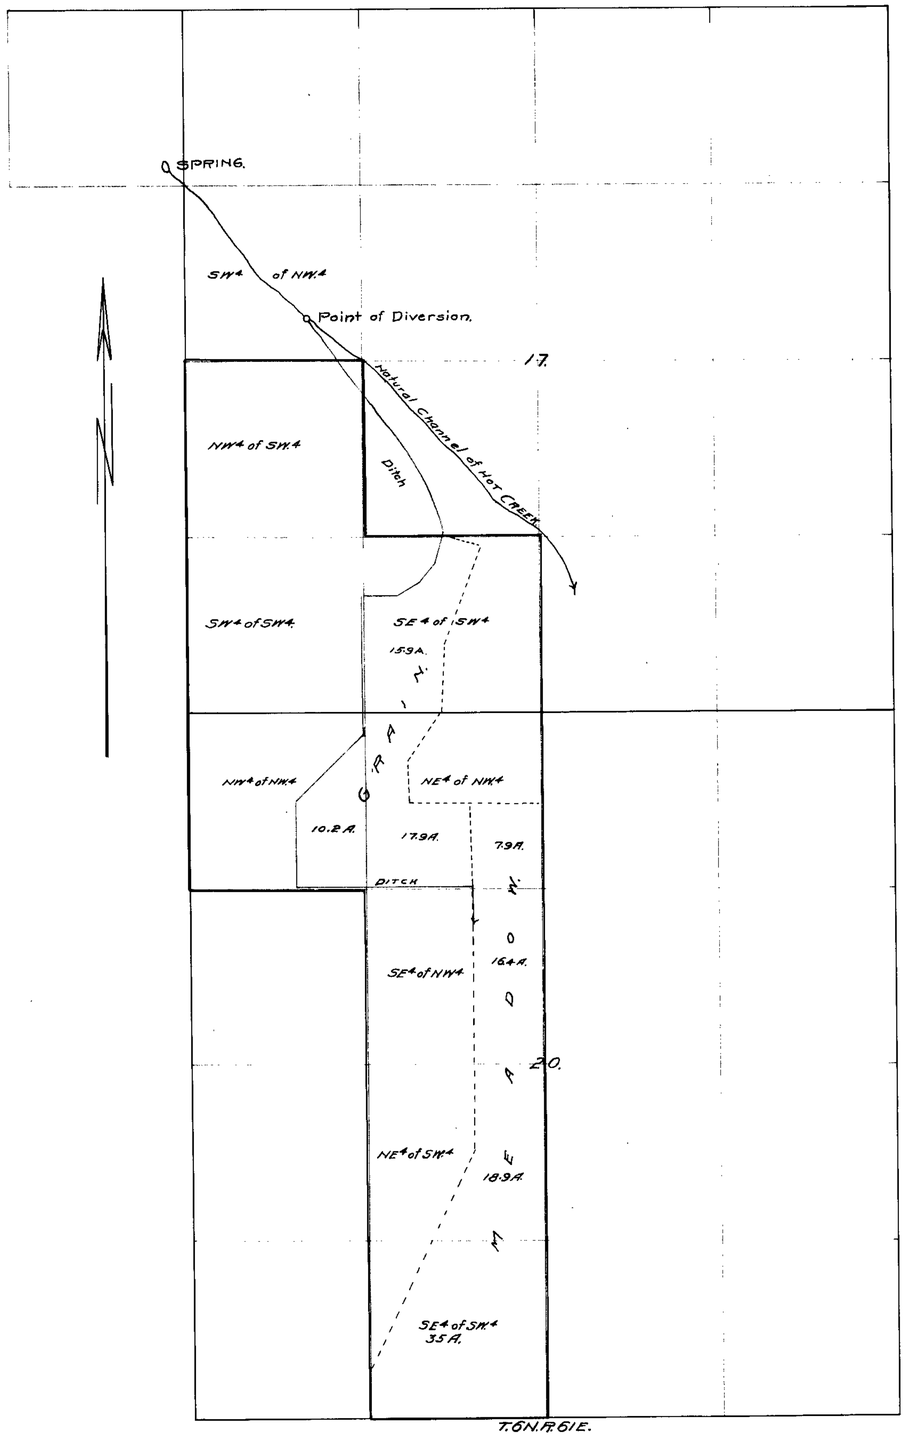

Section	Subdivision	Twp.	Range	Area Acres.	Kind of Culture	Date of first Culture.
17	SE4 of SW.4	6N.	61E.	15.9	Grain.	
20	NW4 of NW.4	"	"	10.2	" .	
"	NE4 of NW.4	"	"	17.9	" .	
"	" "	"	"	7.9	Meadow.	
"	SE4 of NW.4	"	"	16.4	" .	
"	NE4 of SW.4	"	"	18.9	" .	
"	SE.4 of SW.4	"	"	35.0	" .	
				122.2		

STATE OF NEVADA.
COUNTY OF WHITE PINE } s.s.

I W.B. Colwell, being first duly sworn, depose and say that the above map is a true and accurate plat of the lands irrigated by JESSYE F. McGILL as taken from the field notes of a survey made by me, completed on the 12TH DAY OF AUGUST 1918.

That the map and survey were made at the instance of Jessye F. McGill, owner of said lands, and that it truly represents the irrigated lands of said Jessye F. McGill.

W.B. Colwell
Surveyor.

Subscribed and sworn to before me, this 18TH Day of November 1918.

Notary Public in and for White Pine County Nevada.

Contract No. 1872 Dec. 3, 1932

FILED
DEC 5 1918
STATE ENGINEER'S OFFICE

Cultural Map - Permit No. 3235.
Of Land owned by Jessye F. McGill
Of Ely Nevada.
Watered from Hot Creek.
Scale 600'=1".

3235