Section	Sub-division	Township	Range	Cultivated Acreage	Discription of Culture	Date of First Culture
28	S ½ of	37	18 E		Meadow	
	SW¼ of					
	Sec 26					
	S½ NE¼					
	and SE¼					
	of Sec 27					

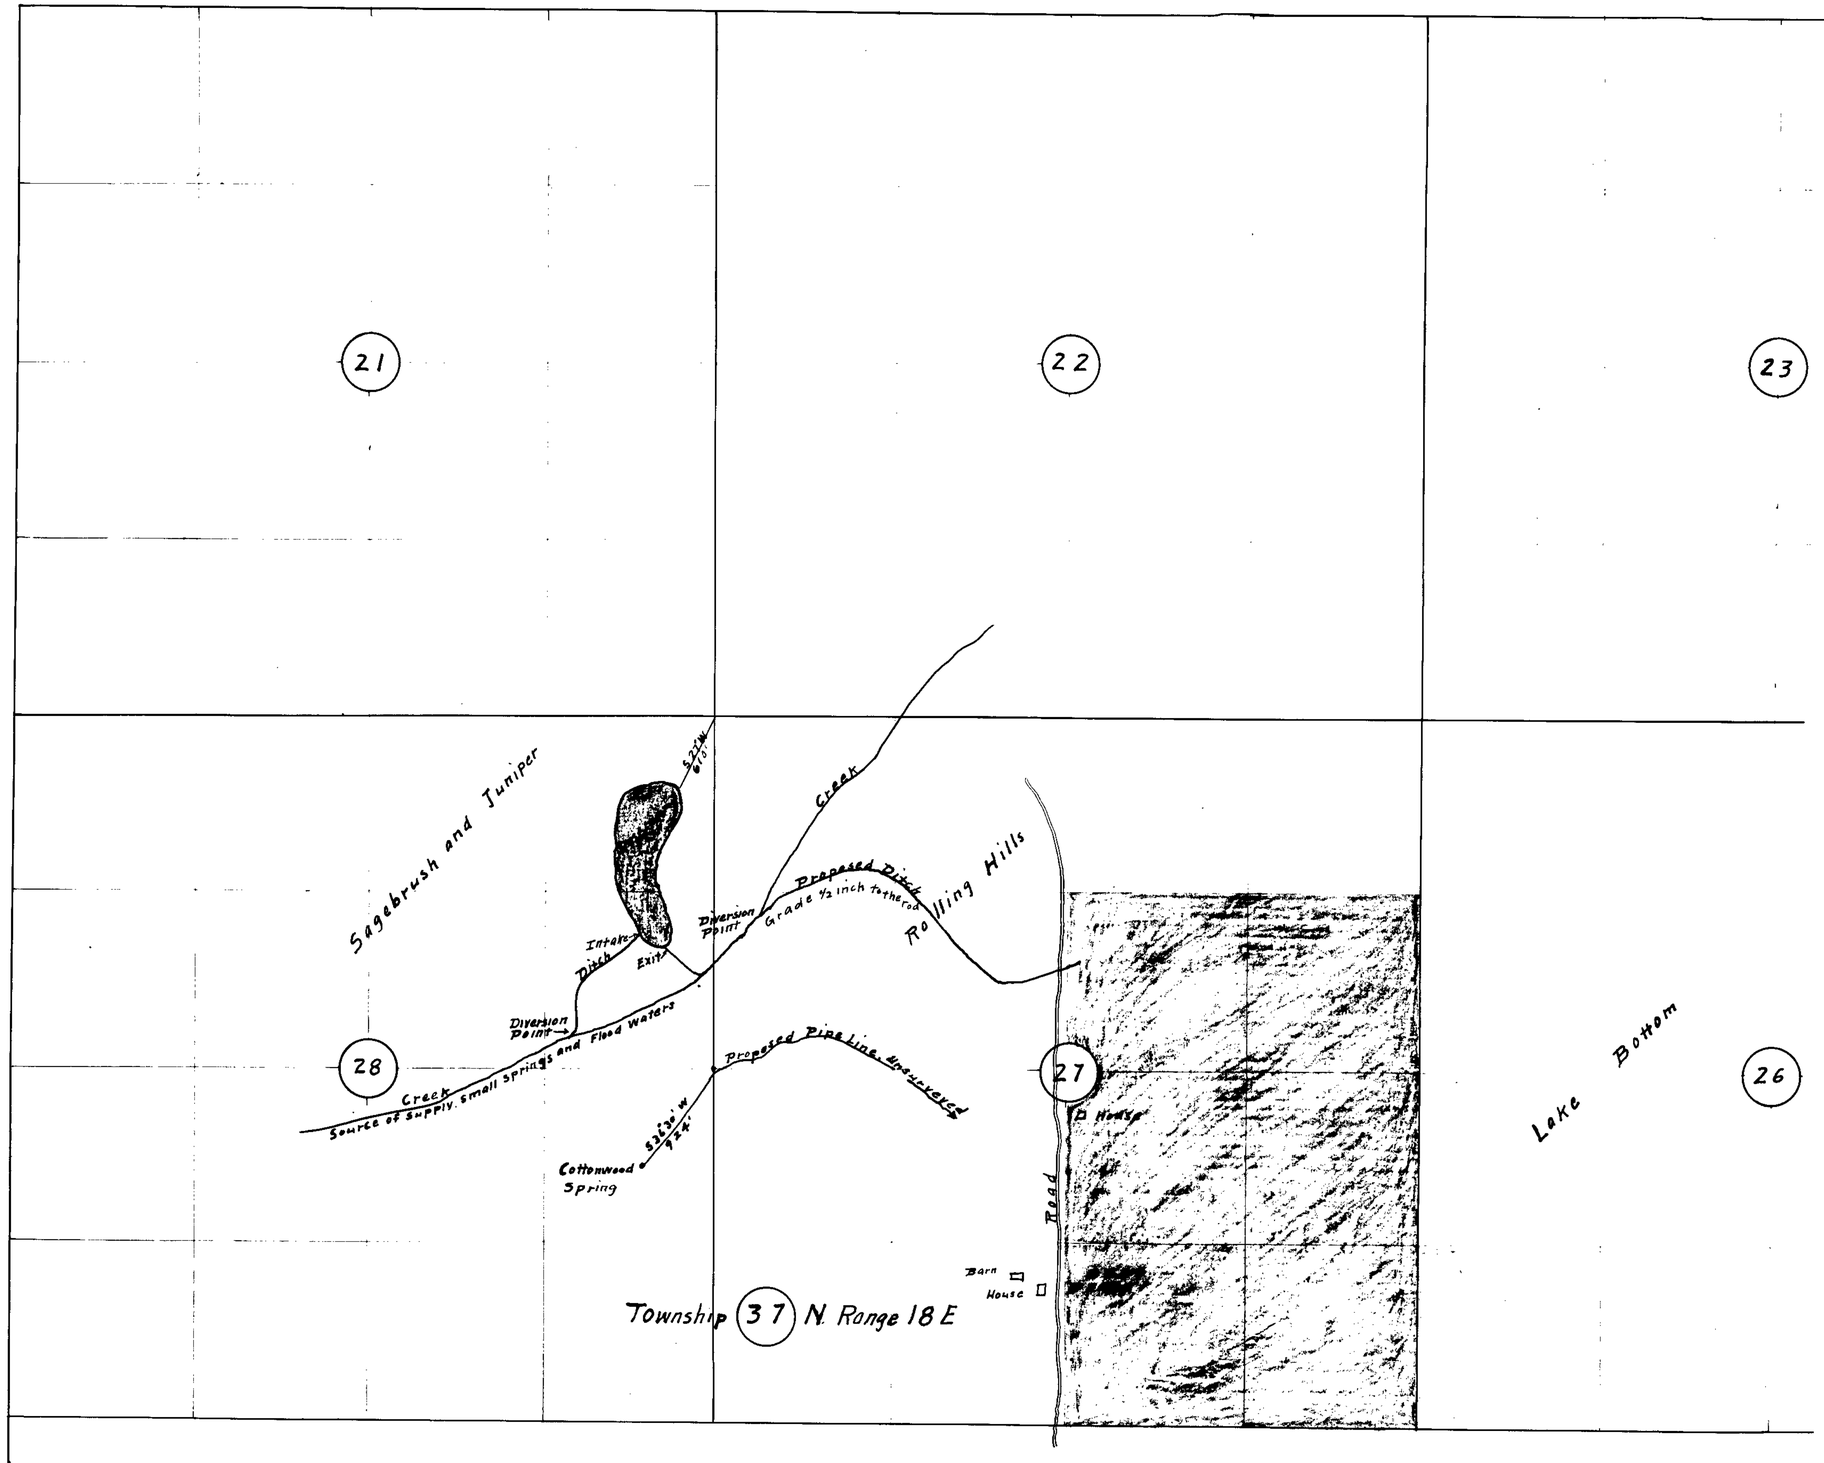

FILED
AUG 25 1919
STATE ENGINEER'S OFFICE

State of Nevada } ss
County of Washoe

I. Max McCarthy being first duly sworn depose and say that the above map is a true and accurate plat of the lands irrigated by the above Reservoir. as taken from the field notes of a survey made by me Completed on the 16th day of August 1919

That the map and survey were made at the instance of Mrs. M. Alice Mason owner of the lands and that it truly represents the irrigated lands of said Mrs. M Alice Mason

Max McCarthy
Surveyor

Subscribed and sworn to before me
this 16th day of Aug. 1919
J. W. Taylor Notary Public in & for Modoc County Cal

Cultural Map
Permit No 3248
Cottonwood Springs
Property of Mrs M Alice Mason
Sunkist Nevada
Irrigation Project

Max McCarthy Surveyor Aug. 15 1919

Scale 600' = 1 inch

3248

3248