Section	Subdivision	Township	Range	Cultivated acreage	Description of culture	Date of first culture
26	SE¼ of NW¼	T. 3 S.	R. 35 E.	40.00	Alfalfa	
26	NE¼ of SW¼	T 3 S	R. 35 E	40.00	Alfalfa	
26	Frac. SW¼ of SW¼	T 3 S	R. 35 E	19.1	Sage brush	

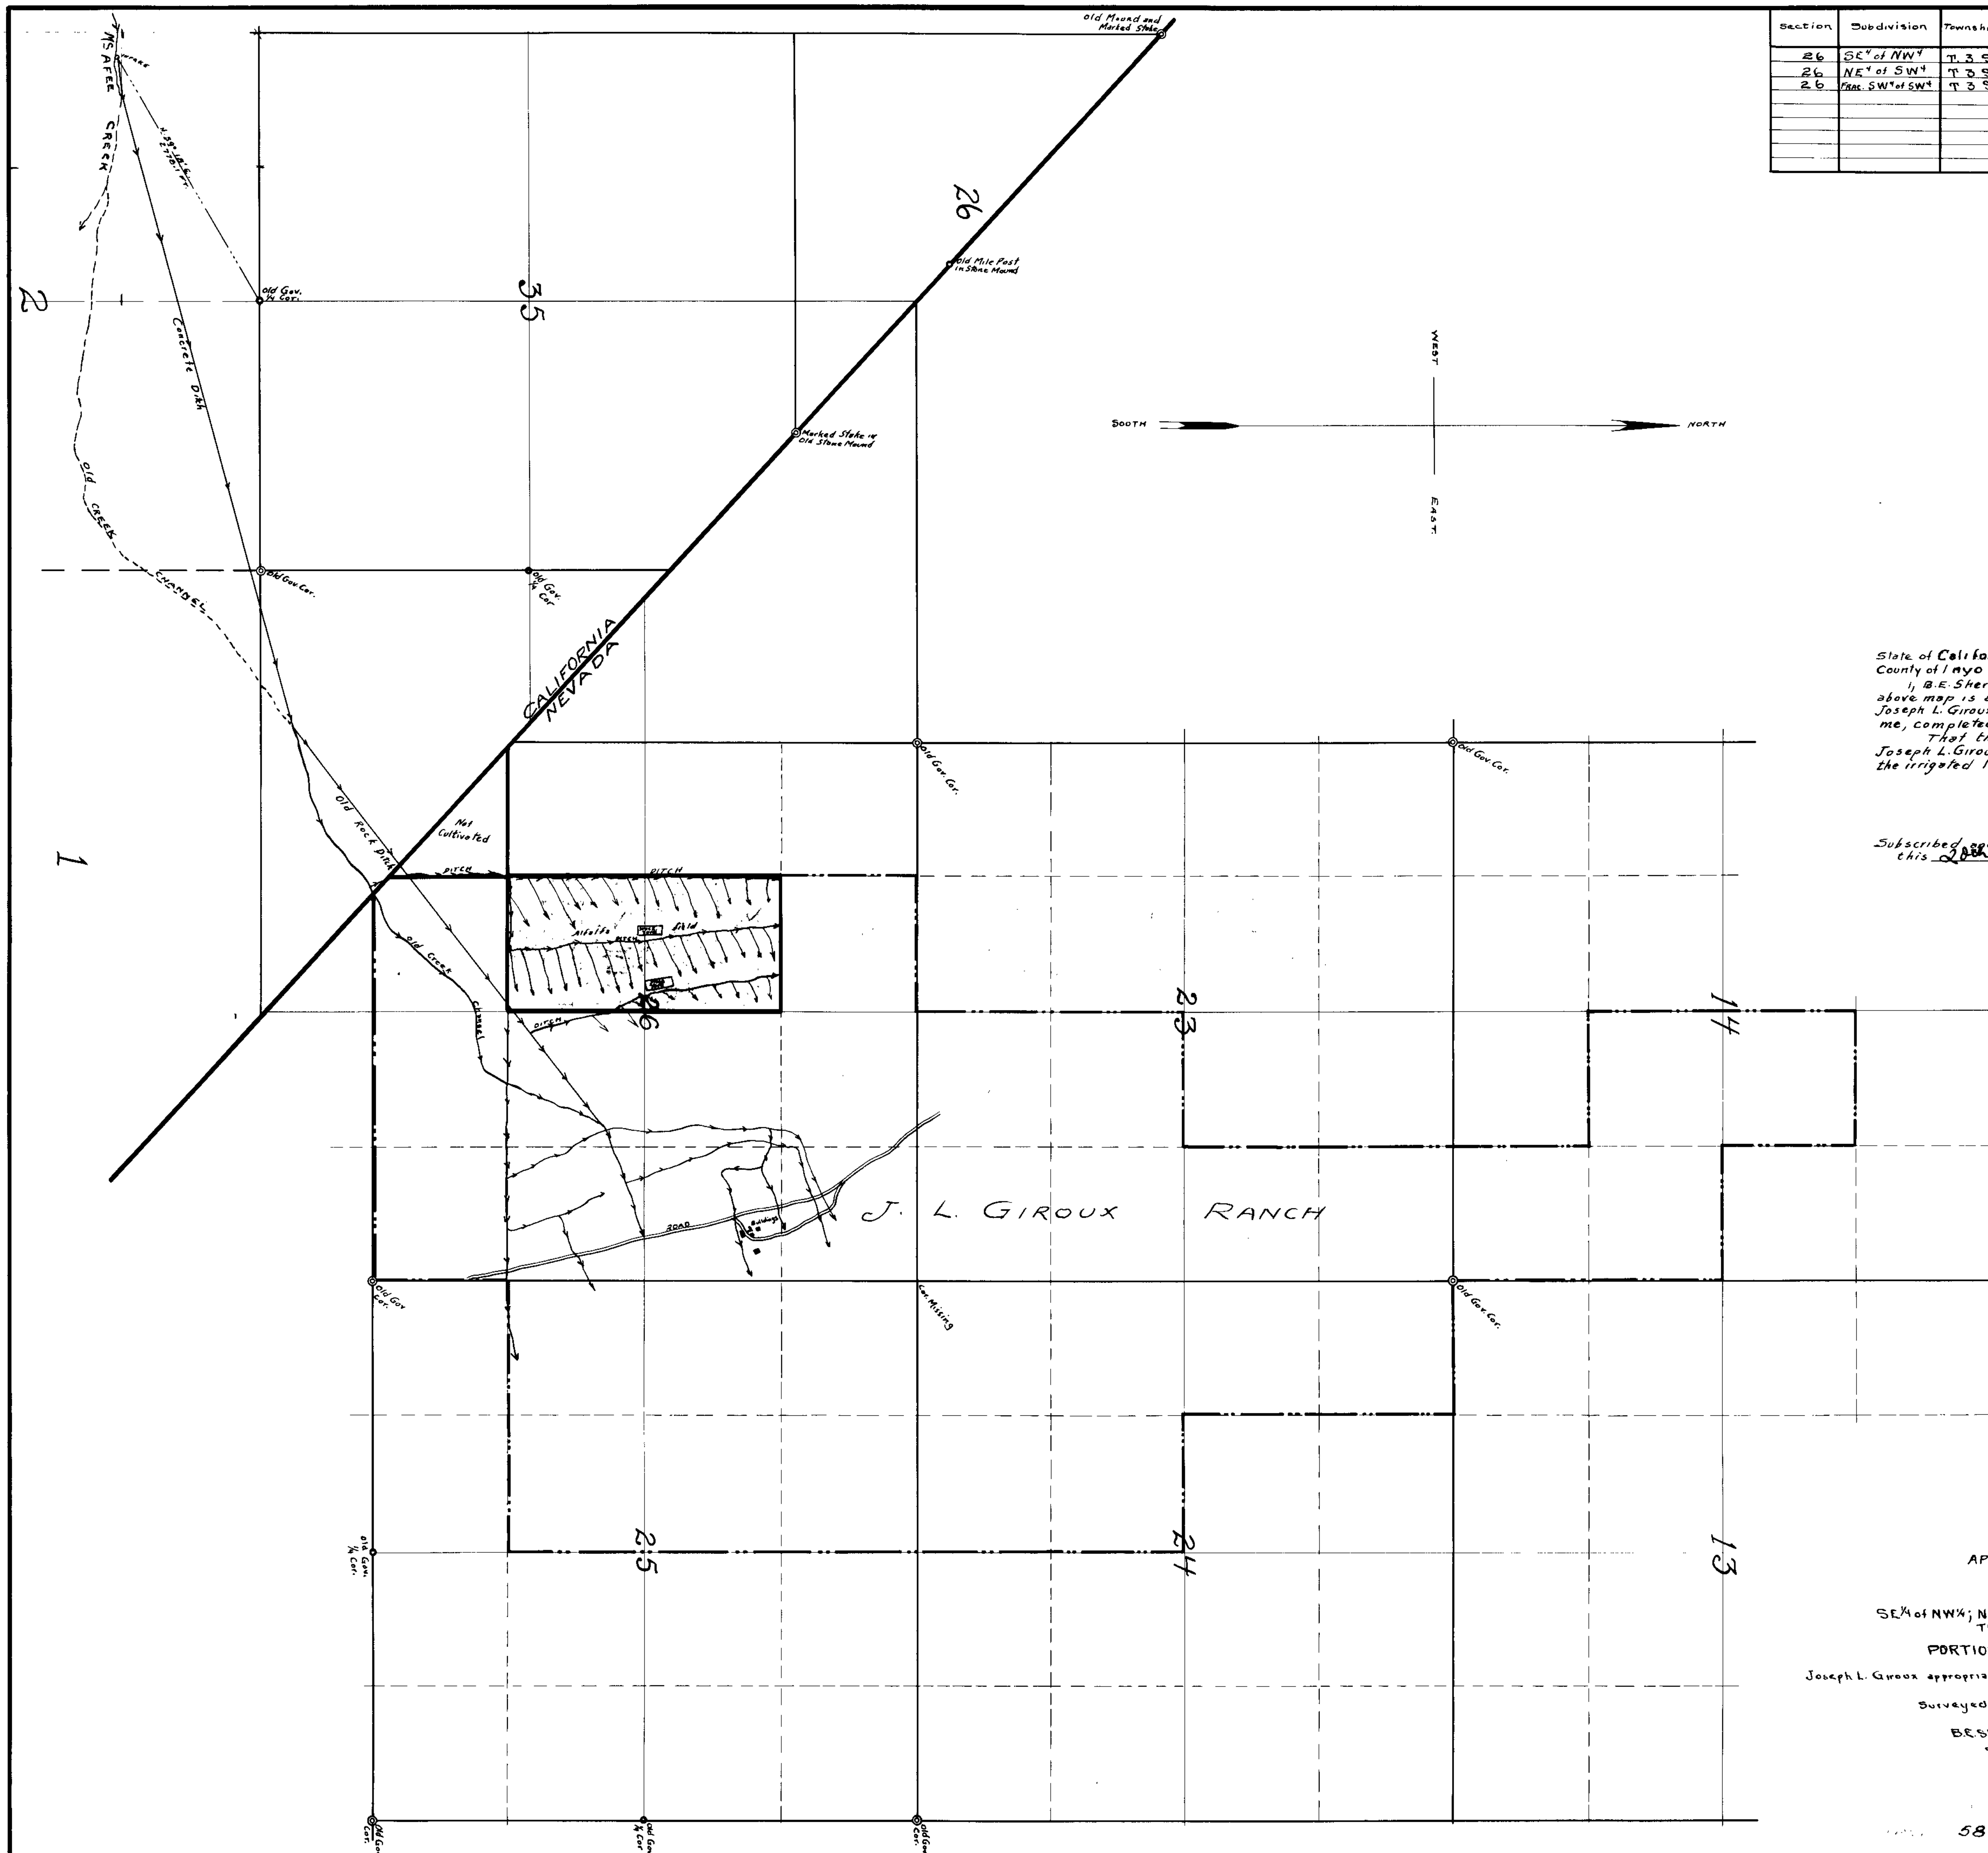

State of California } ss
County of Inyo

I, B. E. Sherwin, being first duly sworn, depose and say that the above map is a true and accurate plat of the lands irrigated by Joseph L. Giroux, as taken from the field notes of a survey, made by me, completed on the 14th day of September, 1921.

That the map and survey were made at the instance of Joseph L. Giroux, owner of said lands, and that it truly represents the irrigated lands of said Joseph L. Giroux.

B. E. Sherwin
State Water Right Surveyor for Nevada

Subscribed and sworn to before me, this 20th day of September 1921

Fred. R. Smith
Notary Public in and for Inyo County, California.

FILED
9/30/21
STATE ENGINEER'S OFFICE

APPLICATION No 3259

CULTURAL MAP
OF
SE¼ of NW¼; NE¼ of SW¼; and Frac. SW¼ of SW¼, SEC. 26
TP. 3 S. R. 35 E. M.D.M.

PORTION OF J. L. Giroux RANCH.

Joseph L. Giroux appropriator Wright & Callendar Bldg. Los Angeles, Calif.

Surveyed Sept. 13-14, 1921.
By
B. E. Sherwin State Water Right Surv.
SCALE 1 in. = 800 Ft.
Var. 17° 10' East.

580 BK 4 2-8-22.
for 1.0 c.f.

3259