Section	Sub-division	Tonship	Range	Cultivated acreage	Description of Culture	Date of first Culture
unsurveyed land						
Stock and domestic purposes						
24780' of 1/2" pipe line 4 Cement Tanks						

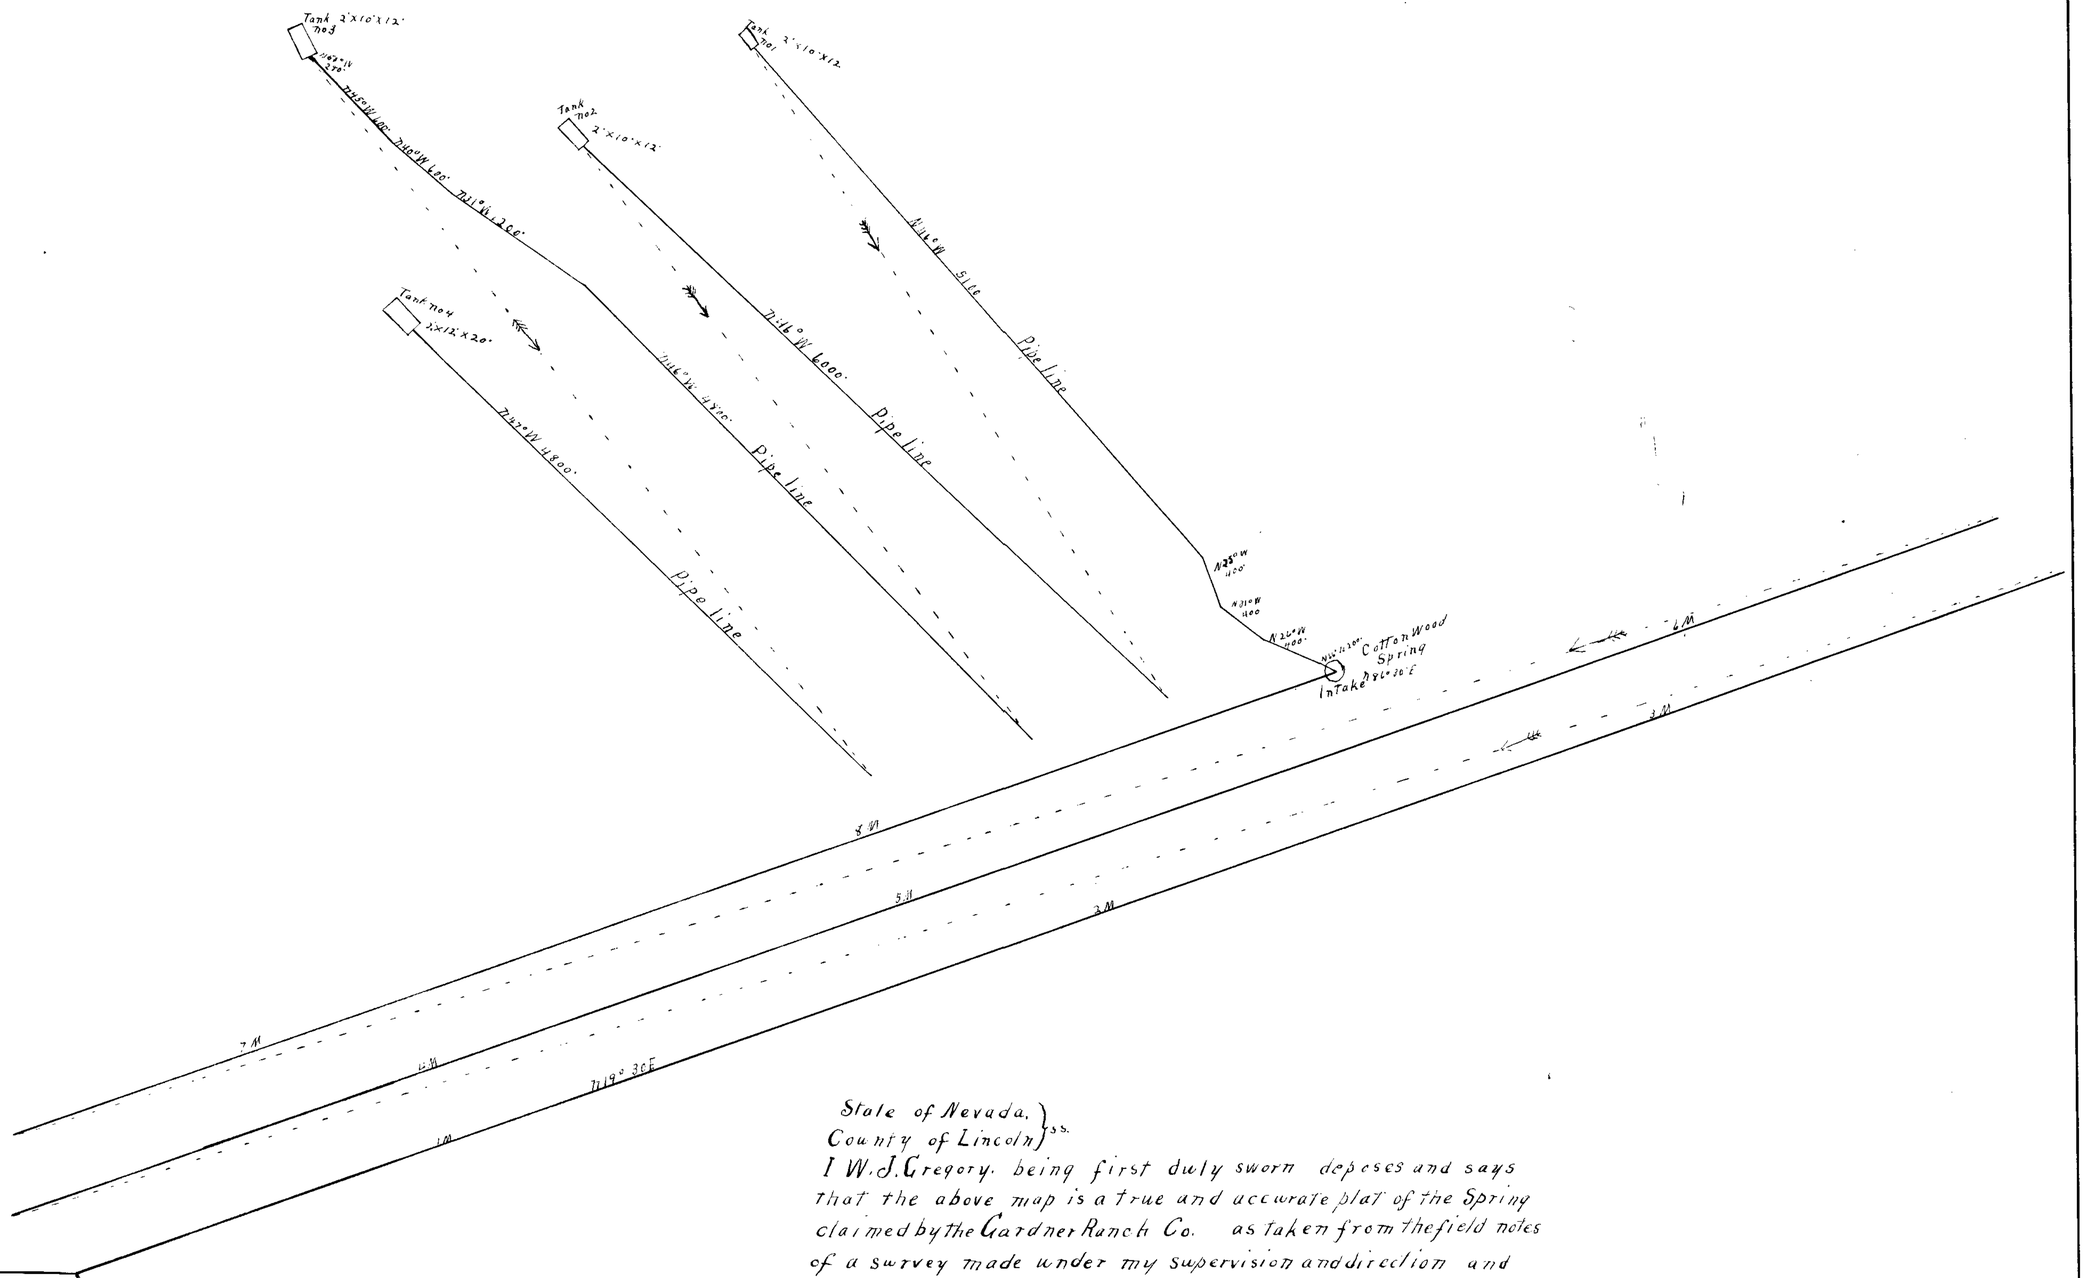

State of Nevada, }
County of Lincoln } ss.

I W. J. Gregory. being first duly sworn deposes and says that the above map is a true and accurate plat of the Spring claimed by the Gardner Ranch Co. as taken from the field notes of a survey made under my supervision and direction and completed on the 4 day of September 1916.

That the map and survey were made at the instance of The Gardner Ranch Co claimant of said spring and it truly represents The location and improvements on said Spring

W. J. Gregory Surveyor.

Subscribed and sworn to before me this day of Sept. 1916

[illegible] Justic of the Peace.

N.E. 1/4 of N.E. 1/4
Sec 4 T 6 S R
61 E M D B & M

269 BK 3 11-11-16.
for .05 c.f.s.

Cotton Wood Spring.
Gardner Ranch Co.
Alamo
Nevada.

5270