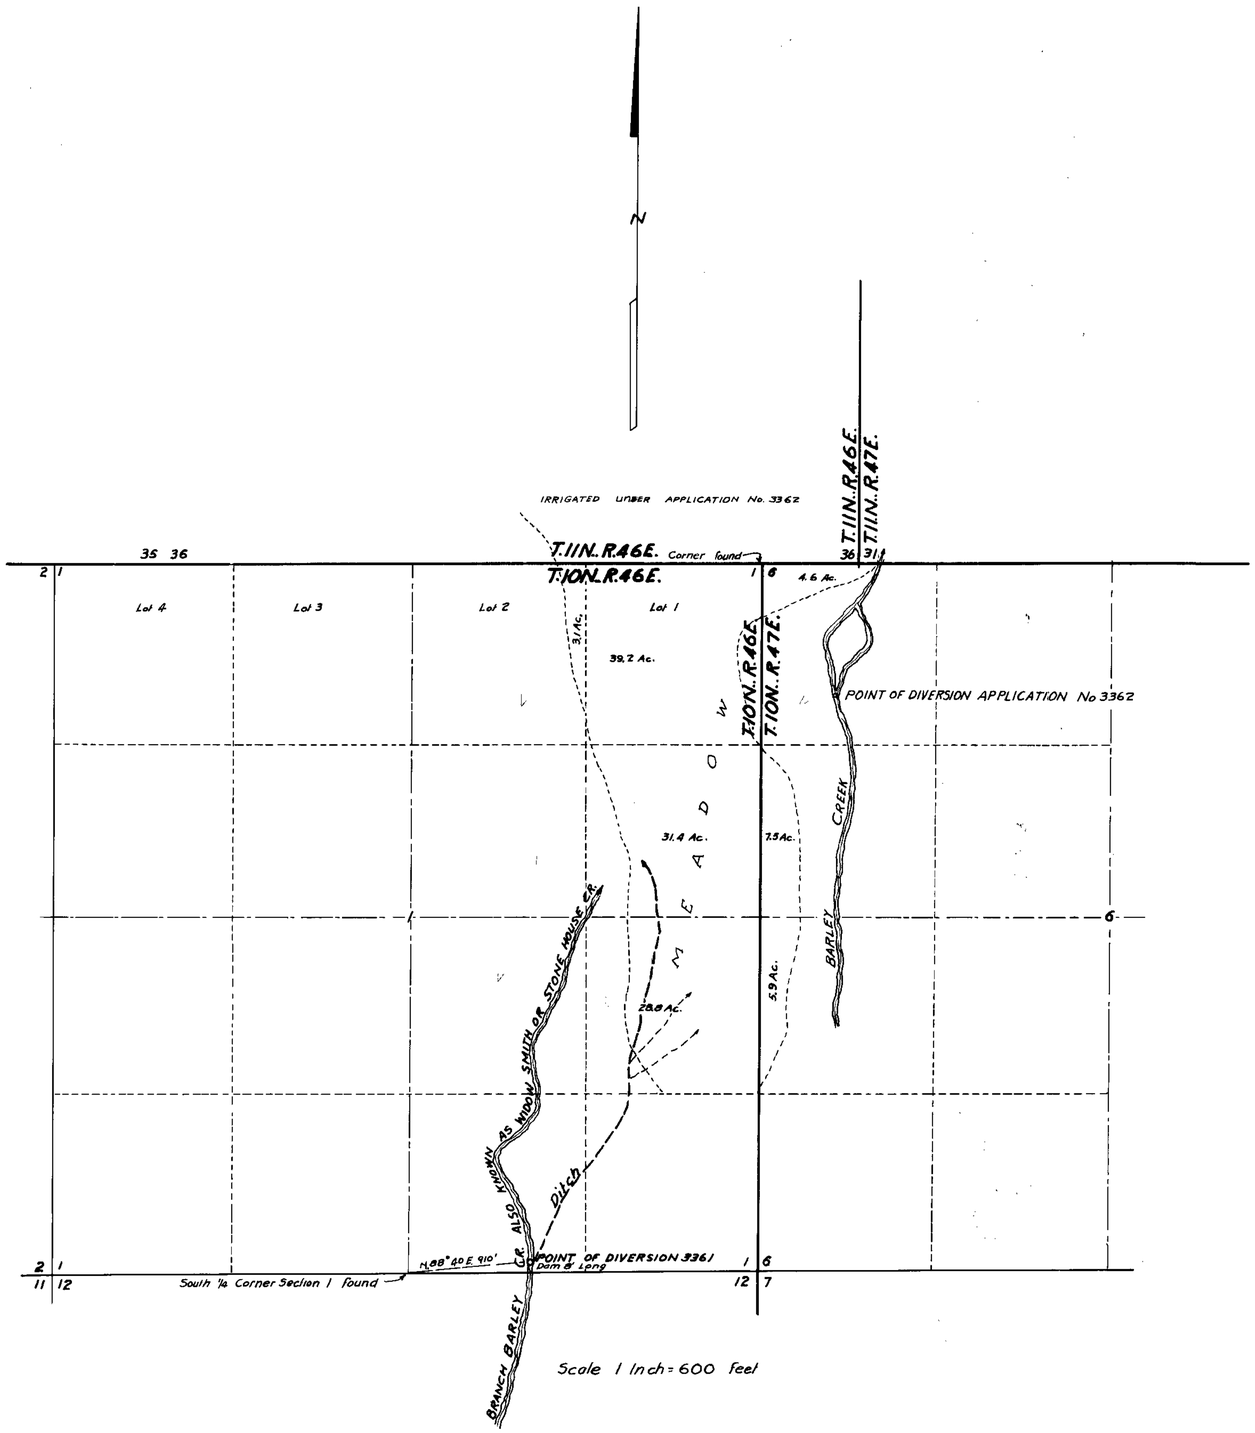

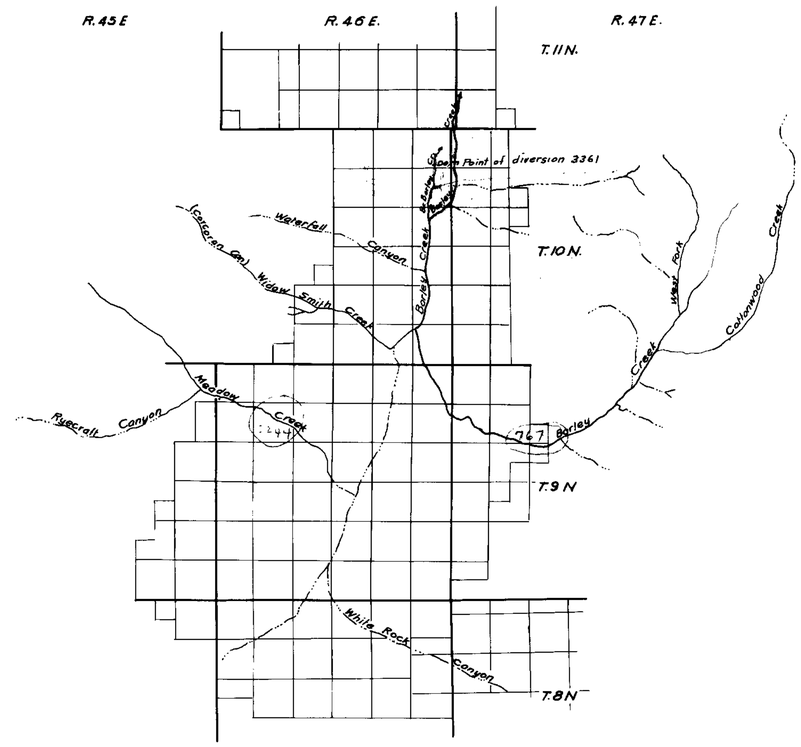

BARLEY CREEK STREAM SYSTEM

Scale 1" = 2 Miles

State of Nevada } ss.
County of [redacted] }

I. F. Rapp, being first duly sworn, depose and say that this map consisting of one sheet, has been correctly drawn to the designated scale from field notes of a survey made by me on the 12th day of December 1939 and the 1st day of May 1940; that it truly and correctly represents the location and extent of the works used to divert water from Barley Creek (Branch) also known as Widow Smith or Stone House Creek in Nye County, Nevada, by Mildred L. Smith for irrigation and domestic purposes under application No. 3361. That the point of diversion, the extent of lands upon which water applied for is used, together with the area and kind of culture in each 40-acre subdivision and the location and names of all other works or streams which are crossed by or connected with said works are fully and correctly designated thereon.

H. F. Rapp
State Water Right Surveyor

Subscribed and sworn to before me this 5th day of May 1941.

E. Ahrey
Notary Public in and for Nye County, Nevada.

NOTE:
On misinformation I designated Branch of Barley Creek as a ditch, on map filed in Nevada State Engineer's Office on September 23, 1940 under 3362, but on further investigation I found said ditch to be a branch of Barley Creek as shown by this map.

2606 Nov. 3, 1941

FILED
May 5, 1941

MAP TO ACCOMPANY
PROOF OF BENEFICIAL USE
UNDER APPLICATION No. 3361
FOR
IRRIGATION & DOMESTIC
BY
MILDRED L. SMITH
FROM
BRANCH BARLEY CREEK ALSO KNOWN AS WIDOW SMITH OR STONE HOUSE CREEK

3361