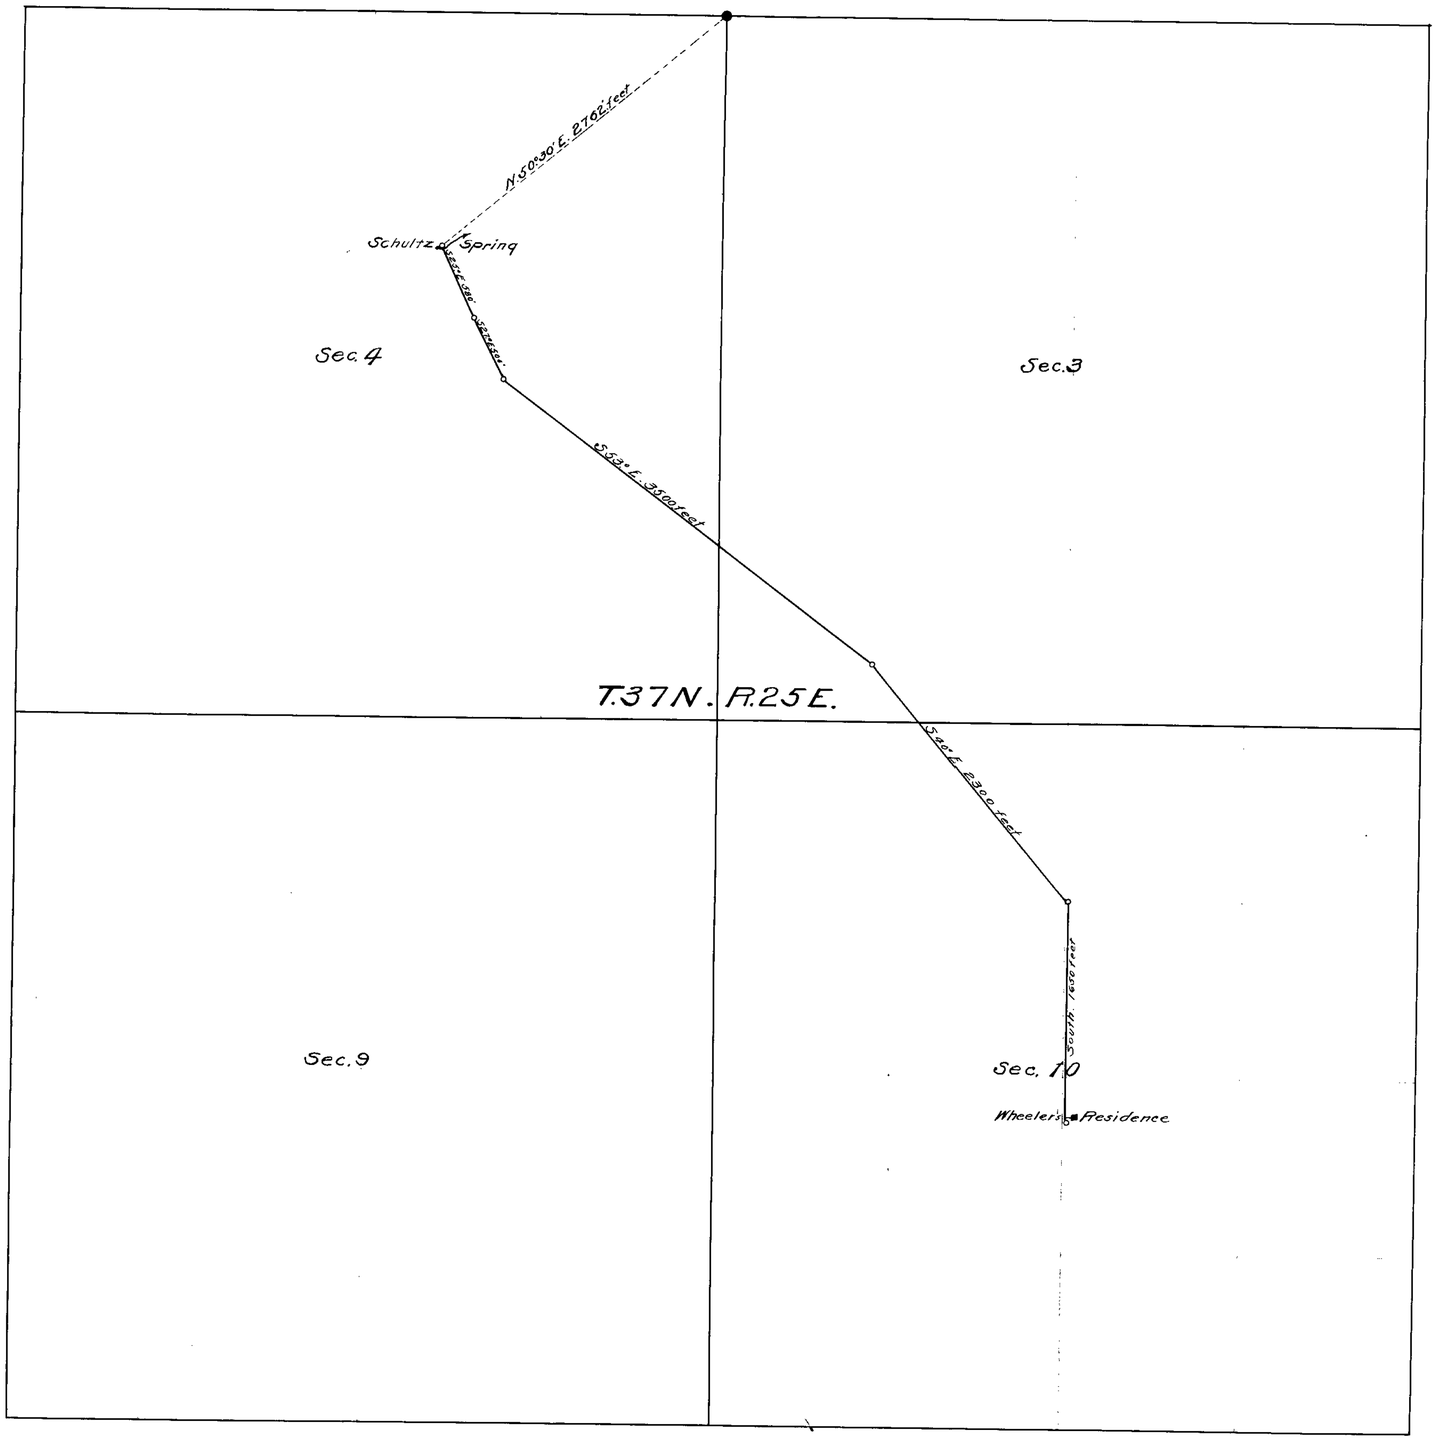

SCHULTZ SPRING SURVEY

Application No 3366.
Scale 1 Inch = 600'

STATE OF NEVADA }
County of Washoe } ss

I, T. K. Stewart, being first duly sworn, depose and say that the above map is a true and accurate plat of the pipe line for domestic and irrigation works, as taken from the field notes of a survey made by me completed on the 28 day August. 1914. that such survey was made at the instance of Donald. C. Wheeler; that the map represents the works described in Application No. 3366, together with the location of streams and ditches in the immediate vicinity

T. K. Stewart. Surveyor

Subscribed and sworn to before me this the 25 day of May 1917.

C. H. Kent

Notary Public in and for Washoe County, Nevada.

FILED
STATE ENGINEER'S OFFICE

5/25/17

3366